TIP NO.	SHEET NO.
R-2417BB	SIGN-10

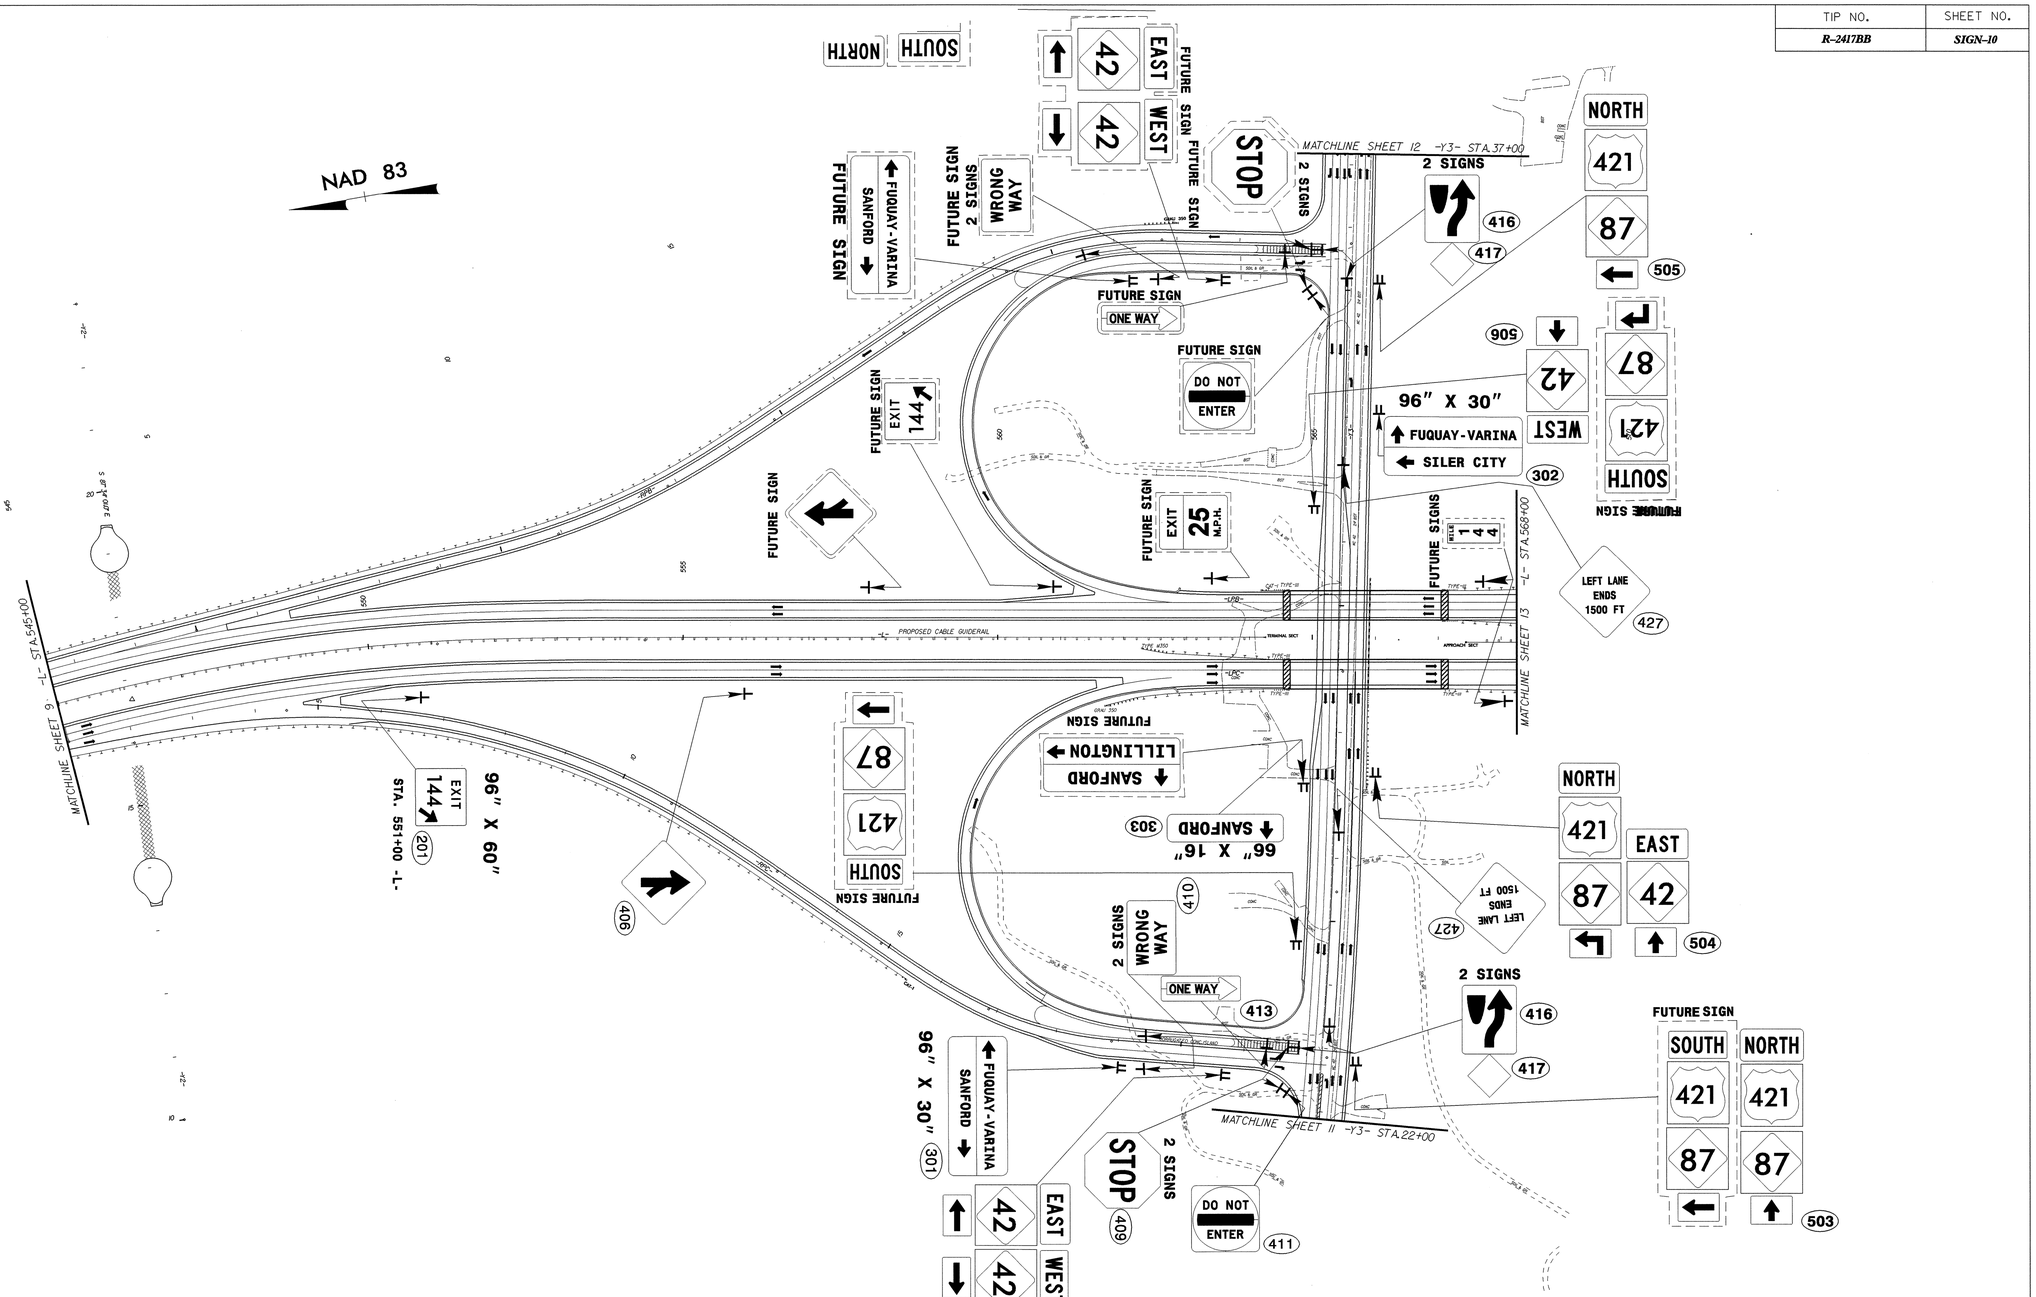

SEAL

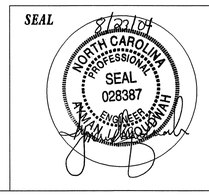

EXISTING AND/OR PROPOSED SIGNS
STA 545+00 TO 568+00
MAINLINE ROUTE DESCRIPTION

SCALE	NONE
DATE	07-14-04
DESIGN BY	K. FOWLER
REVIEWED BY	J. MARTINEZ
APPROVED BY	A. ALQUDWAH

TRAFFIC ENGINEERING — SIGNING SECTION

REVISIONS

TESN192250 Friday August 20 2004 Sheet10.m