CROSS SECTION THROUGH END BENT 2
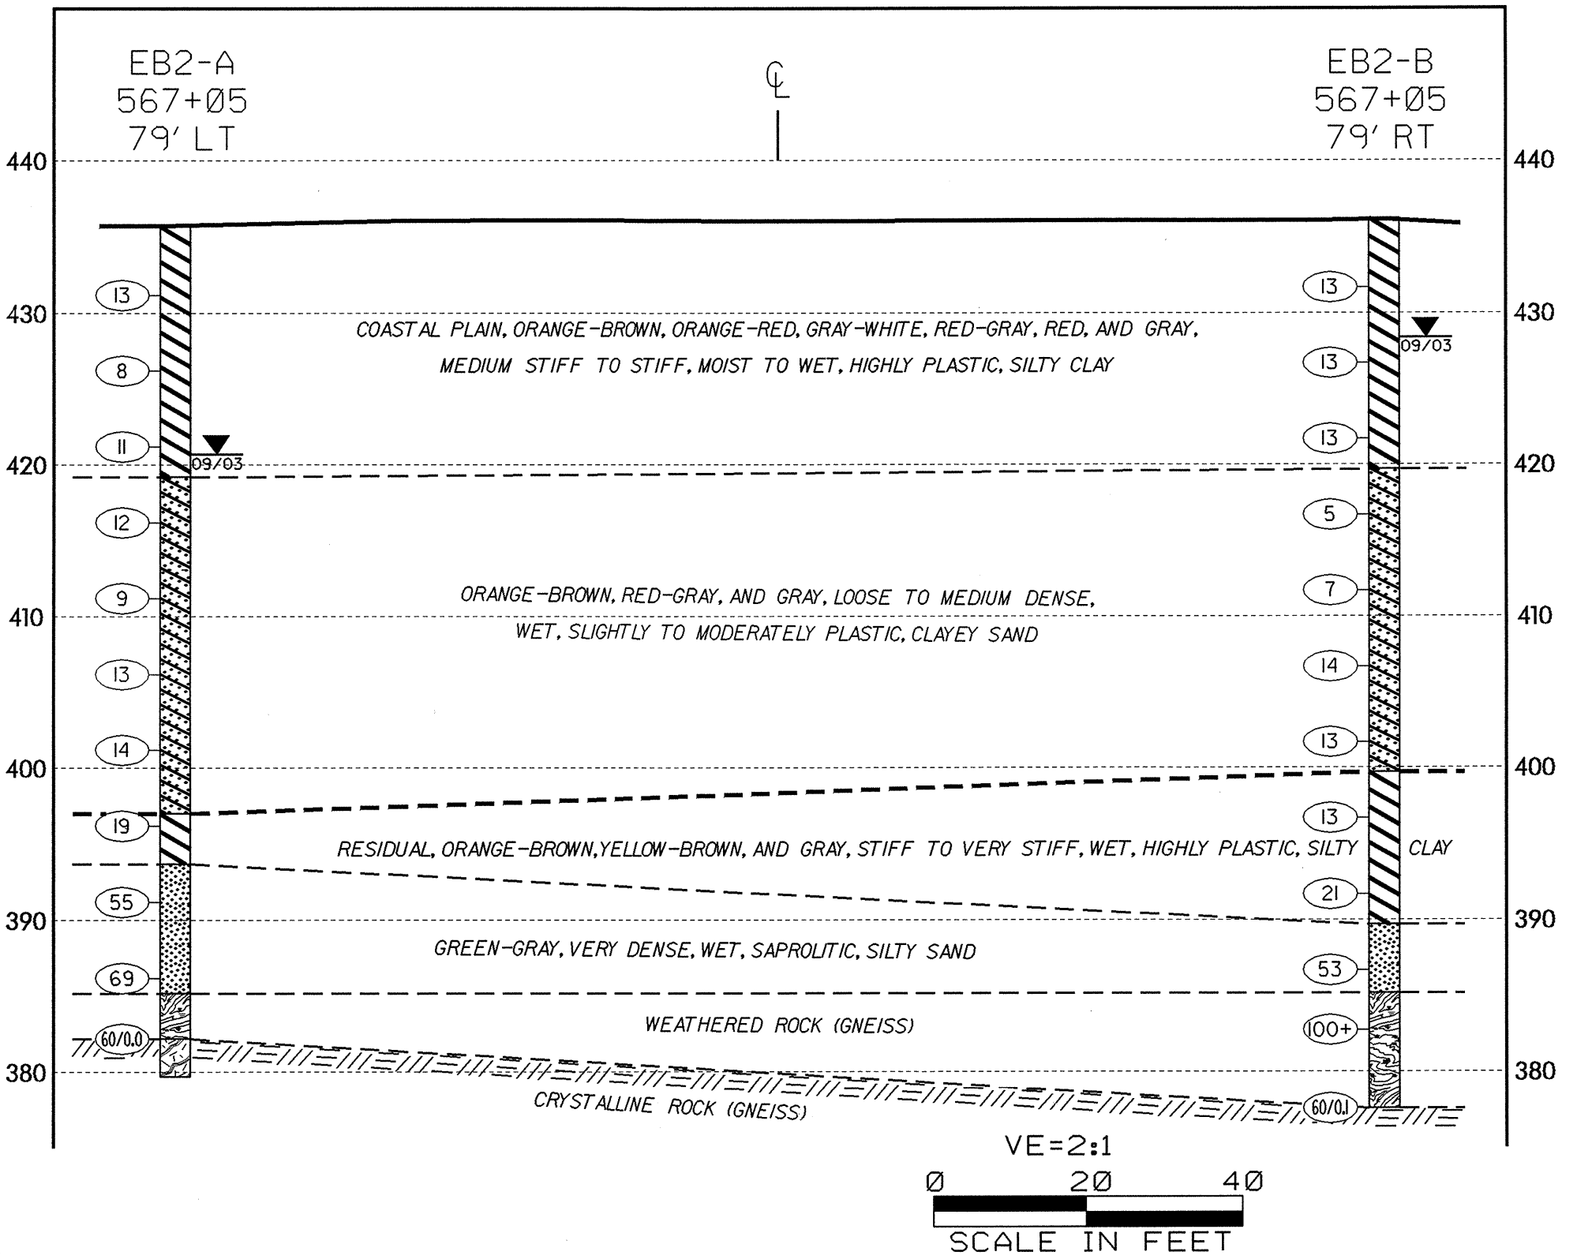
STRUCTURES NO. 2&3,
8.T540402 (R-2417BB)