PROJECT REFERENCE NO.	SHEET NO.
R-2417BB	4 OF 13
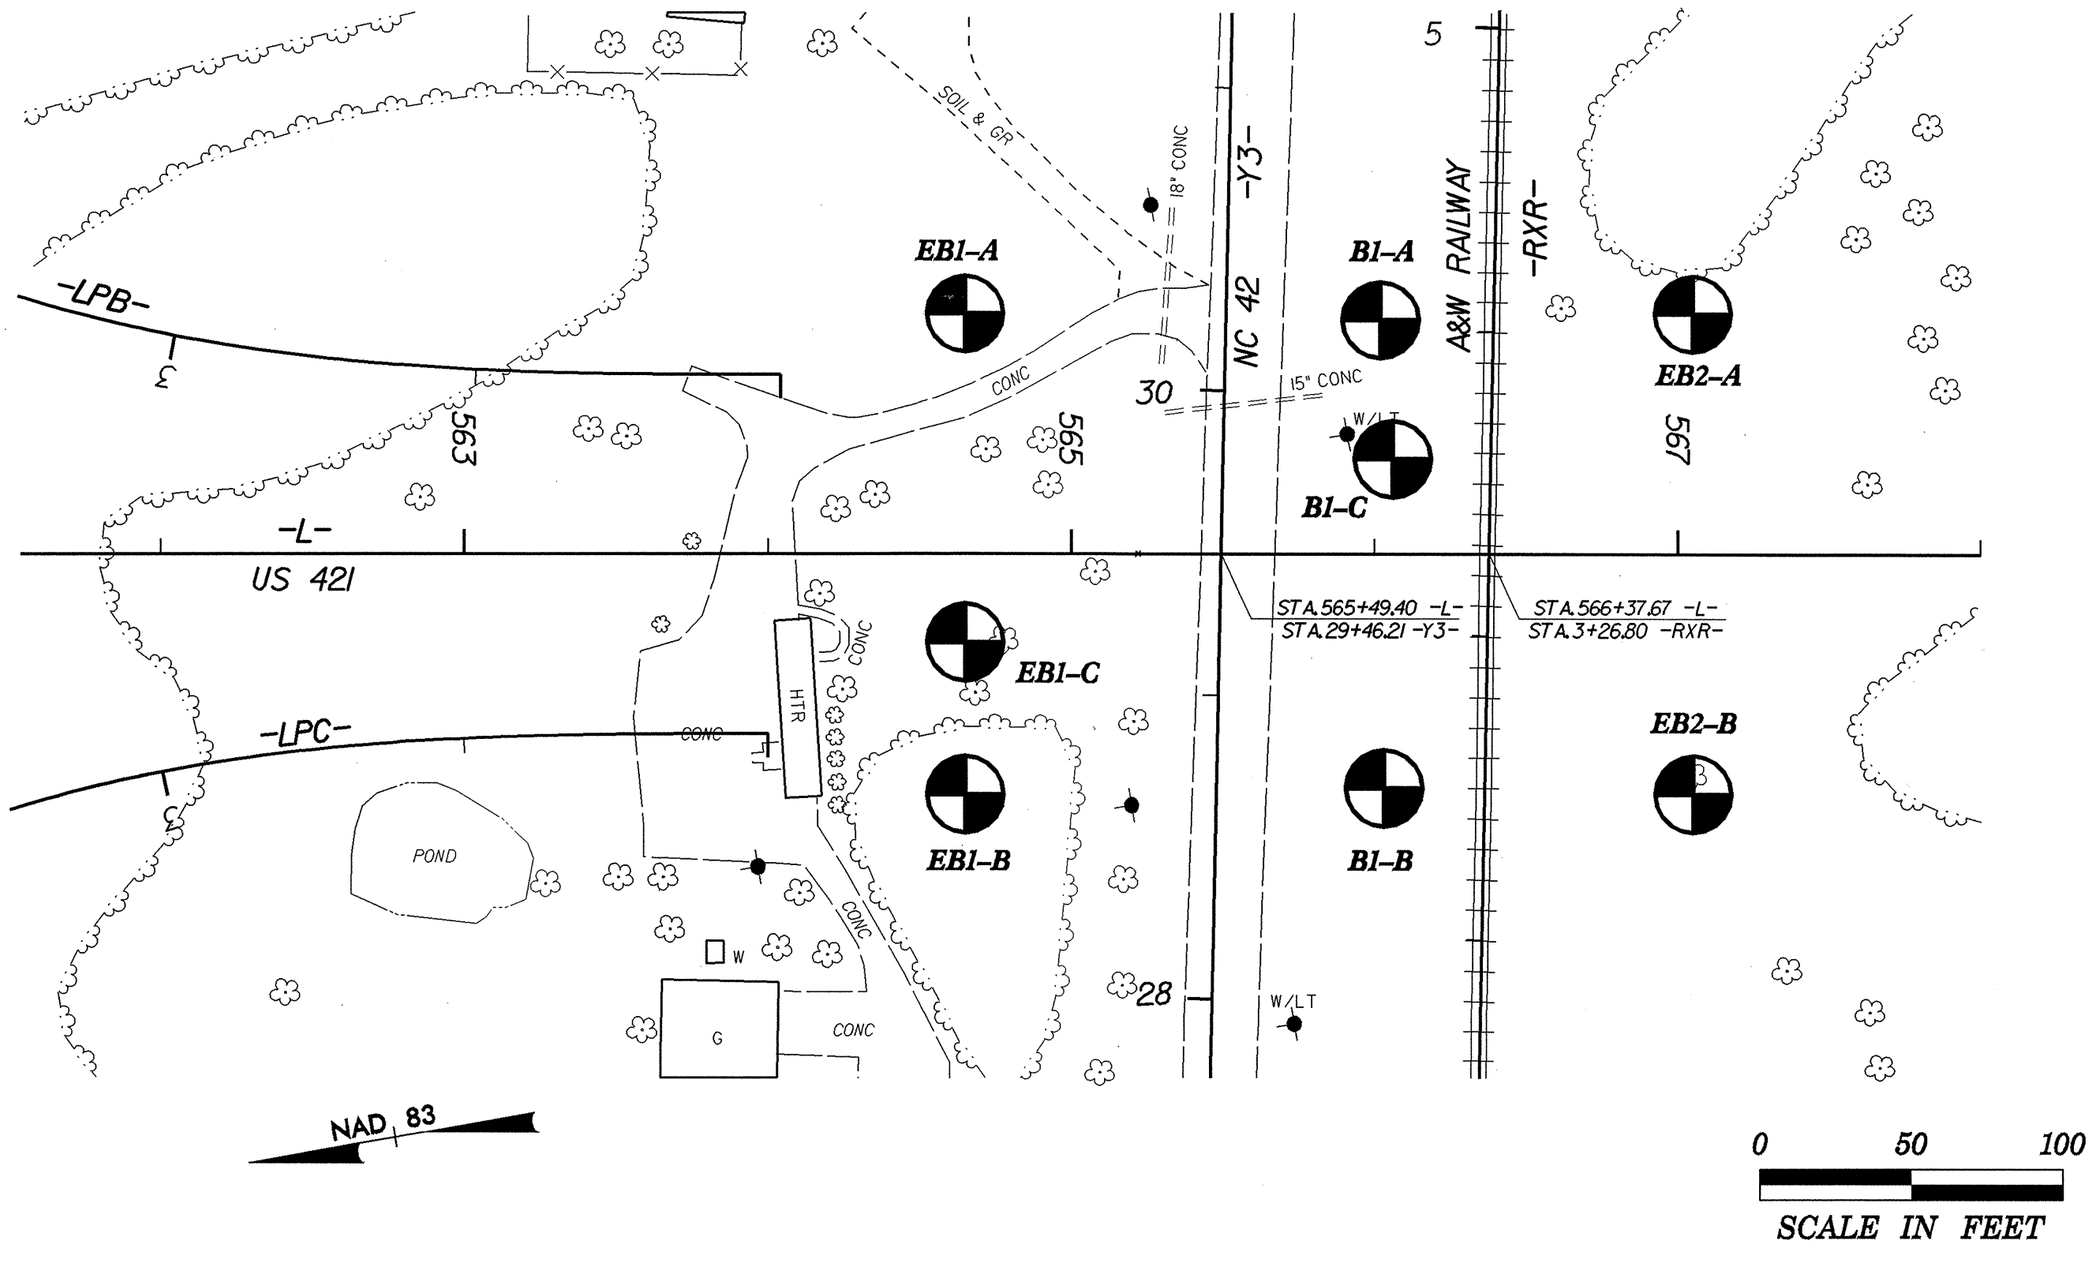
TEST SITE PLAN