PROFILE THROUGH BORINGS PROJECTED ALONG -L-
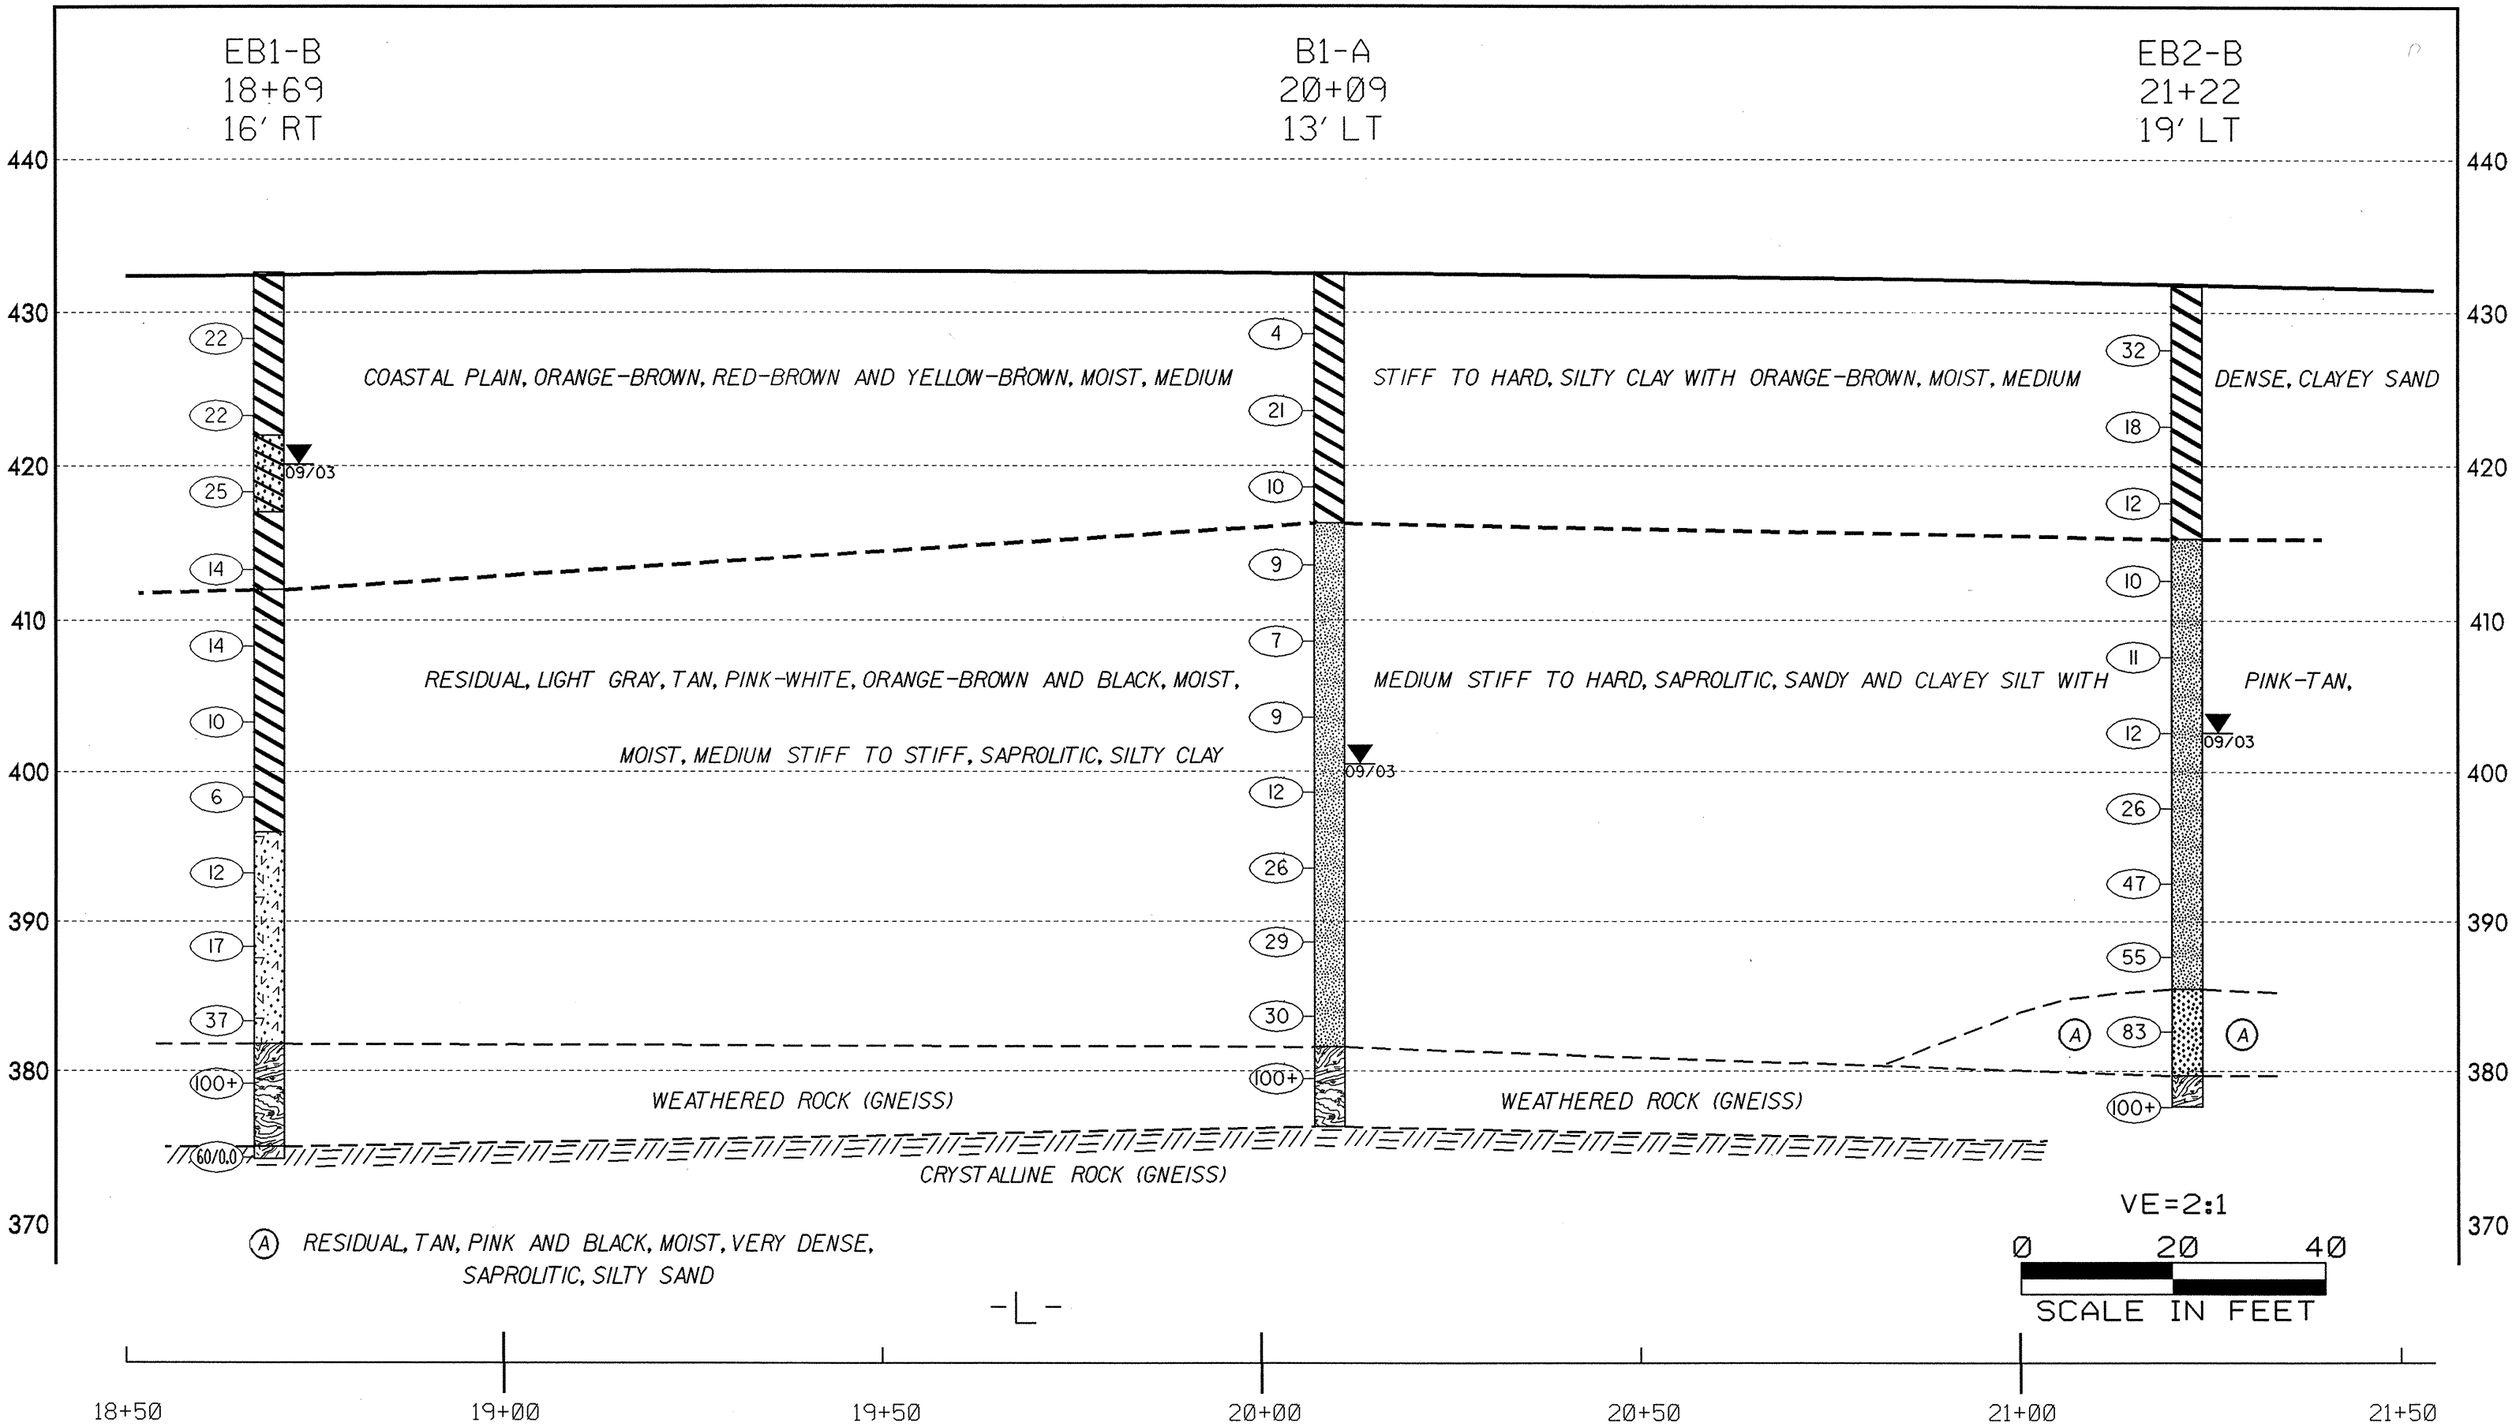
STRUCTURE NO. 1, 8.T540402 (R-2417BB)