PROJECT REFERENCE NO.	SHEET NO.
R-2417BB	4
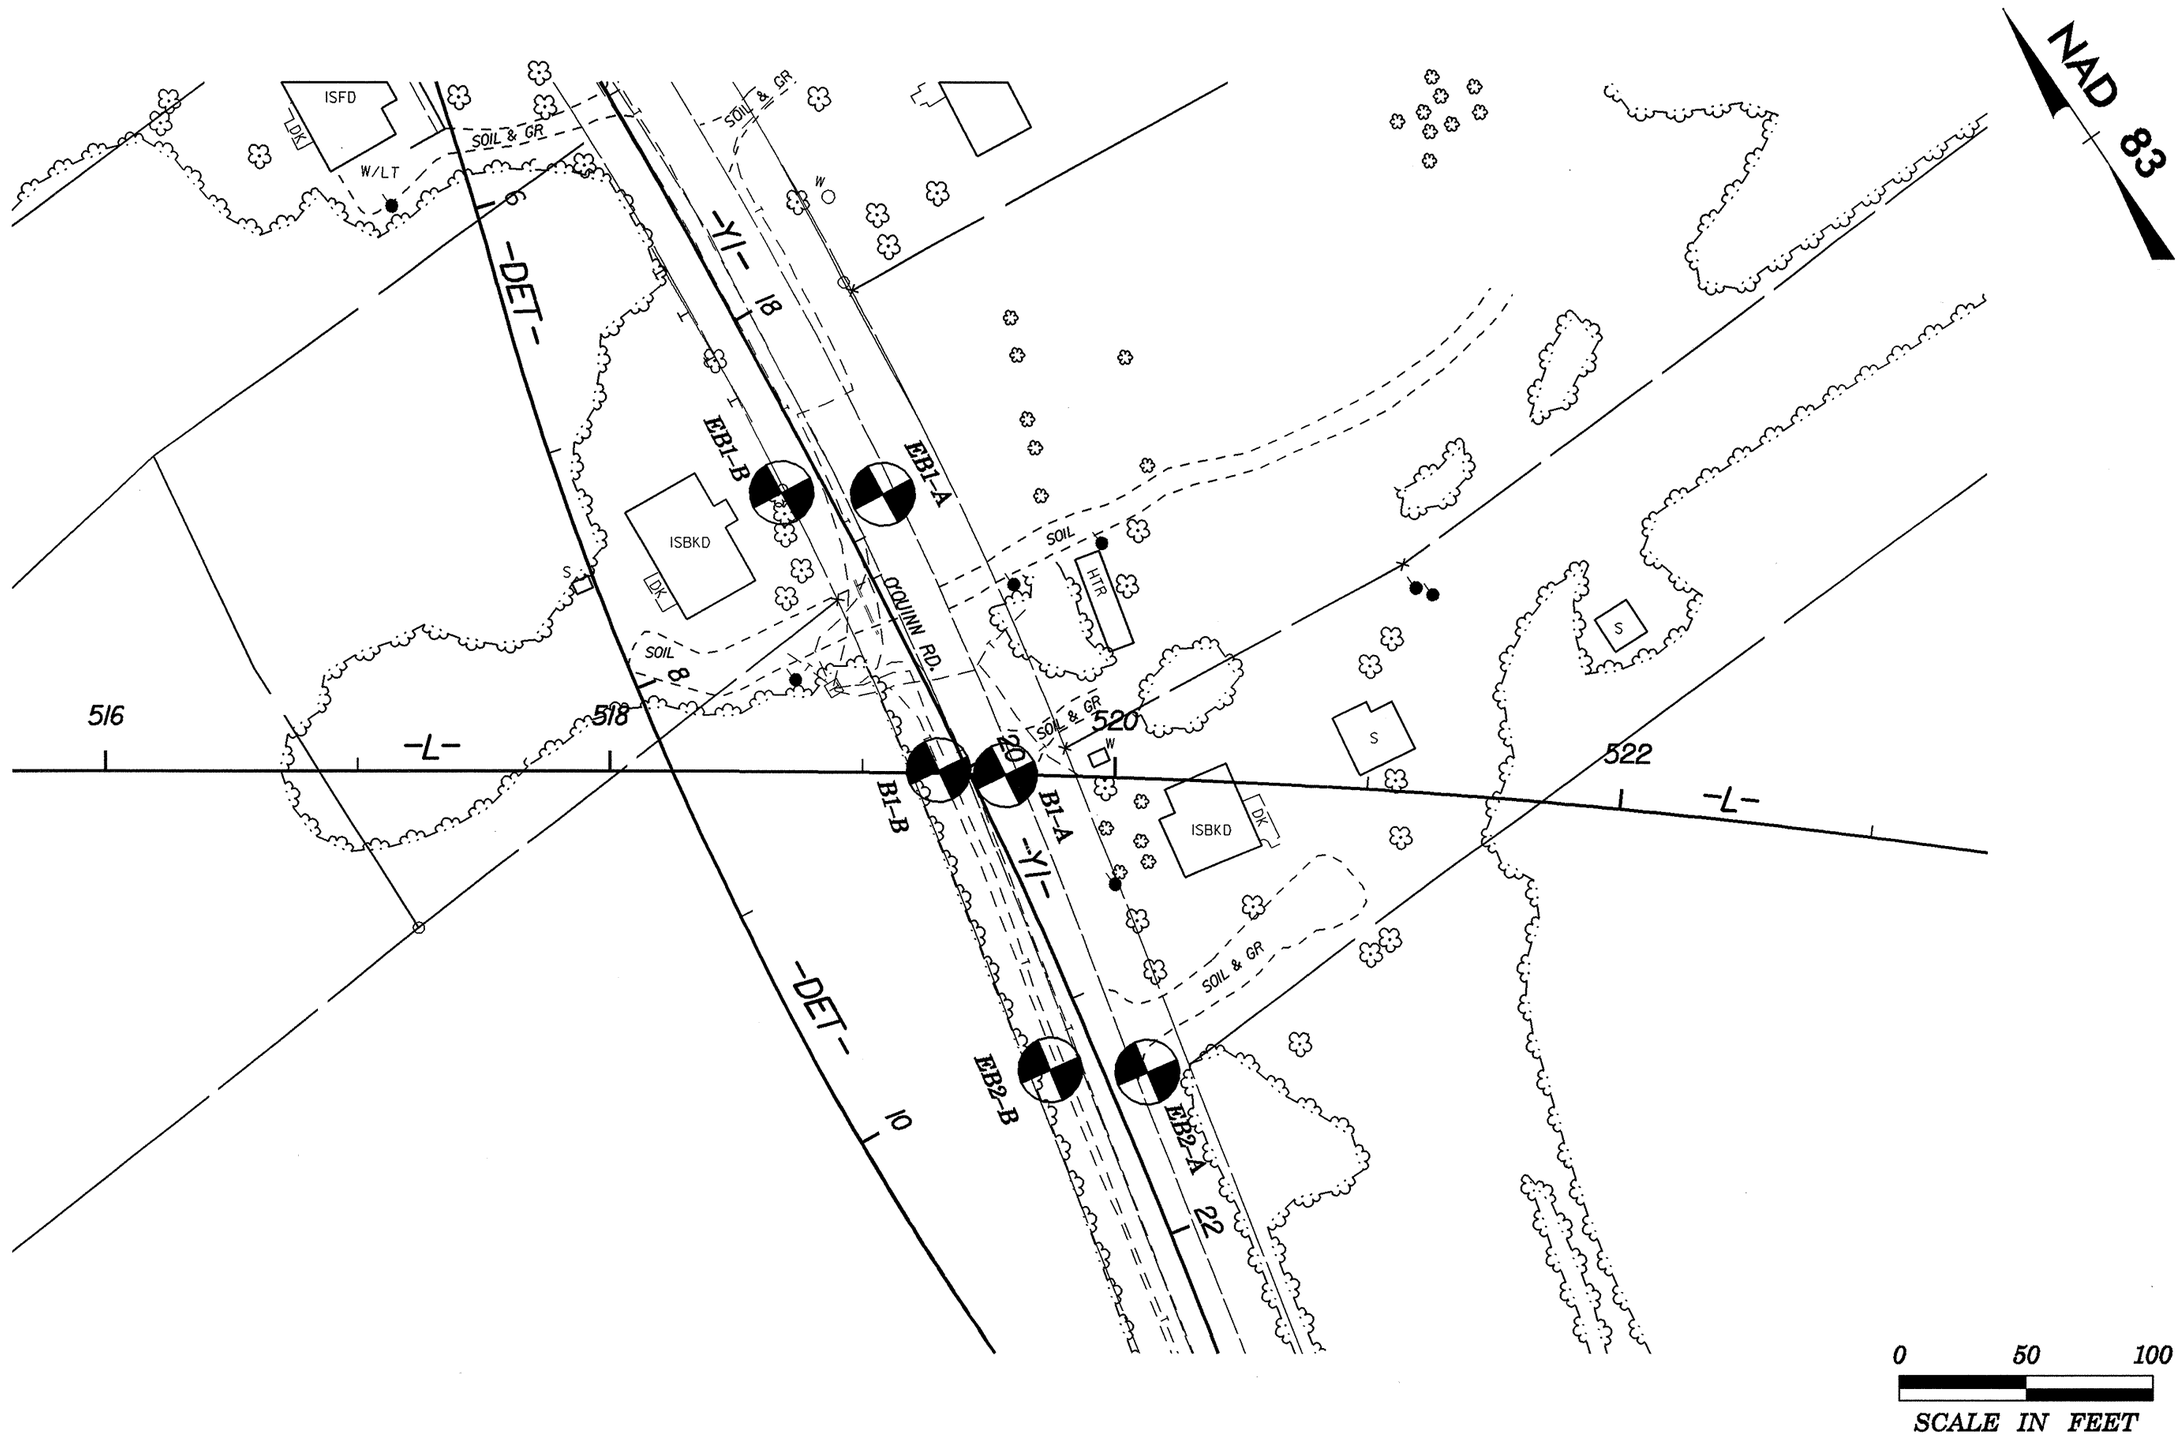
TEST SITE PLAN