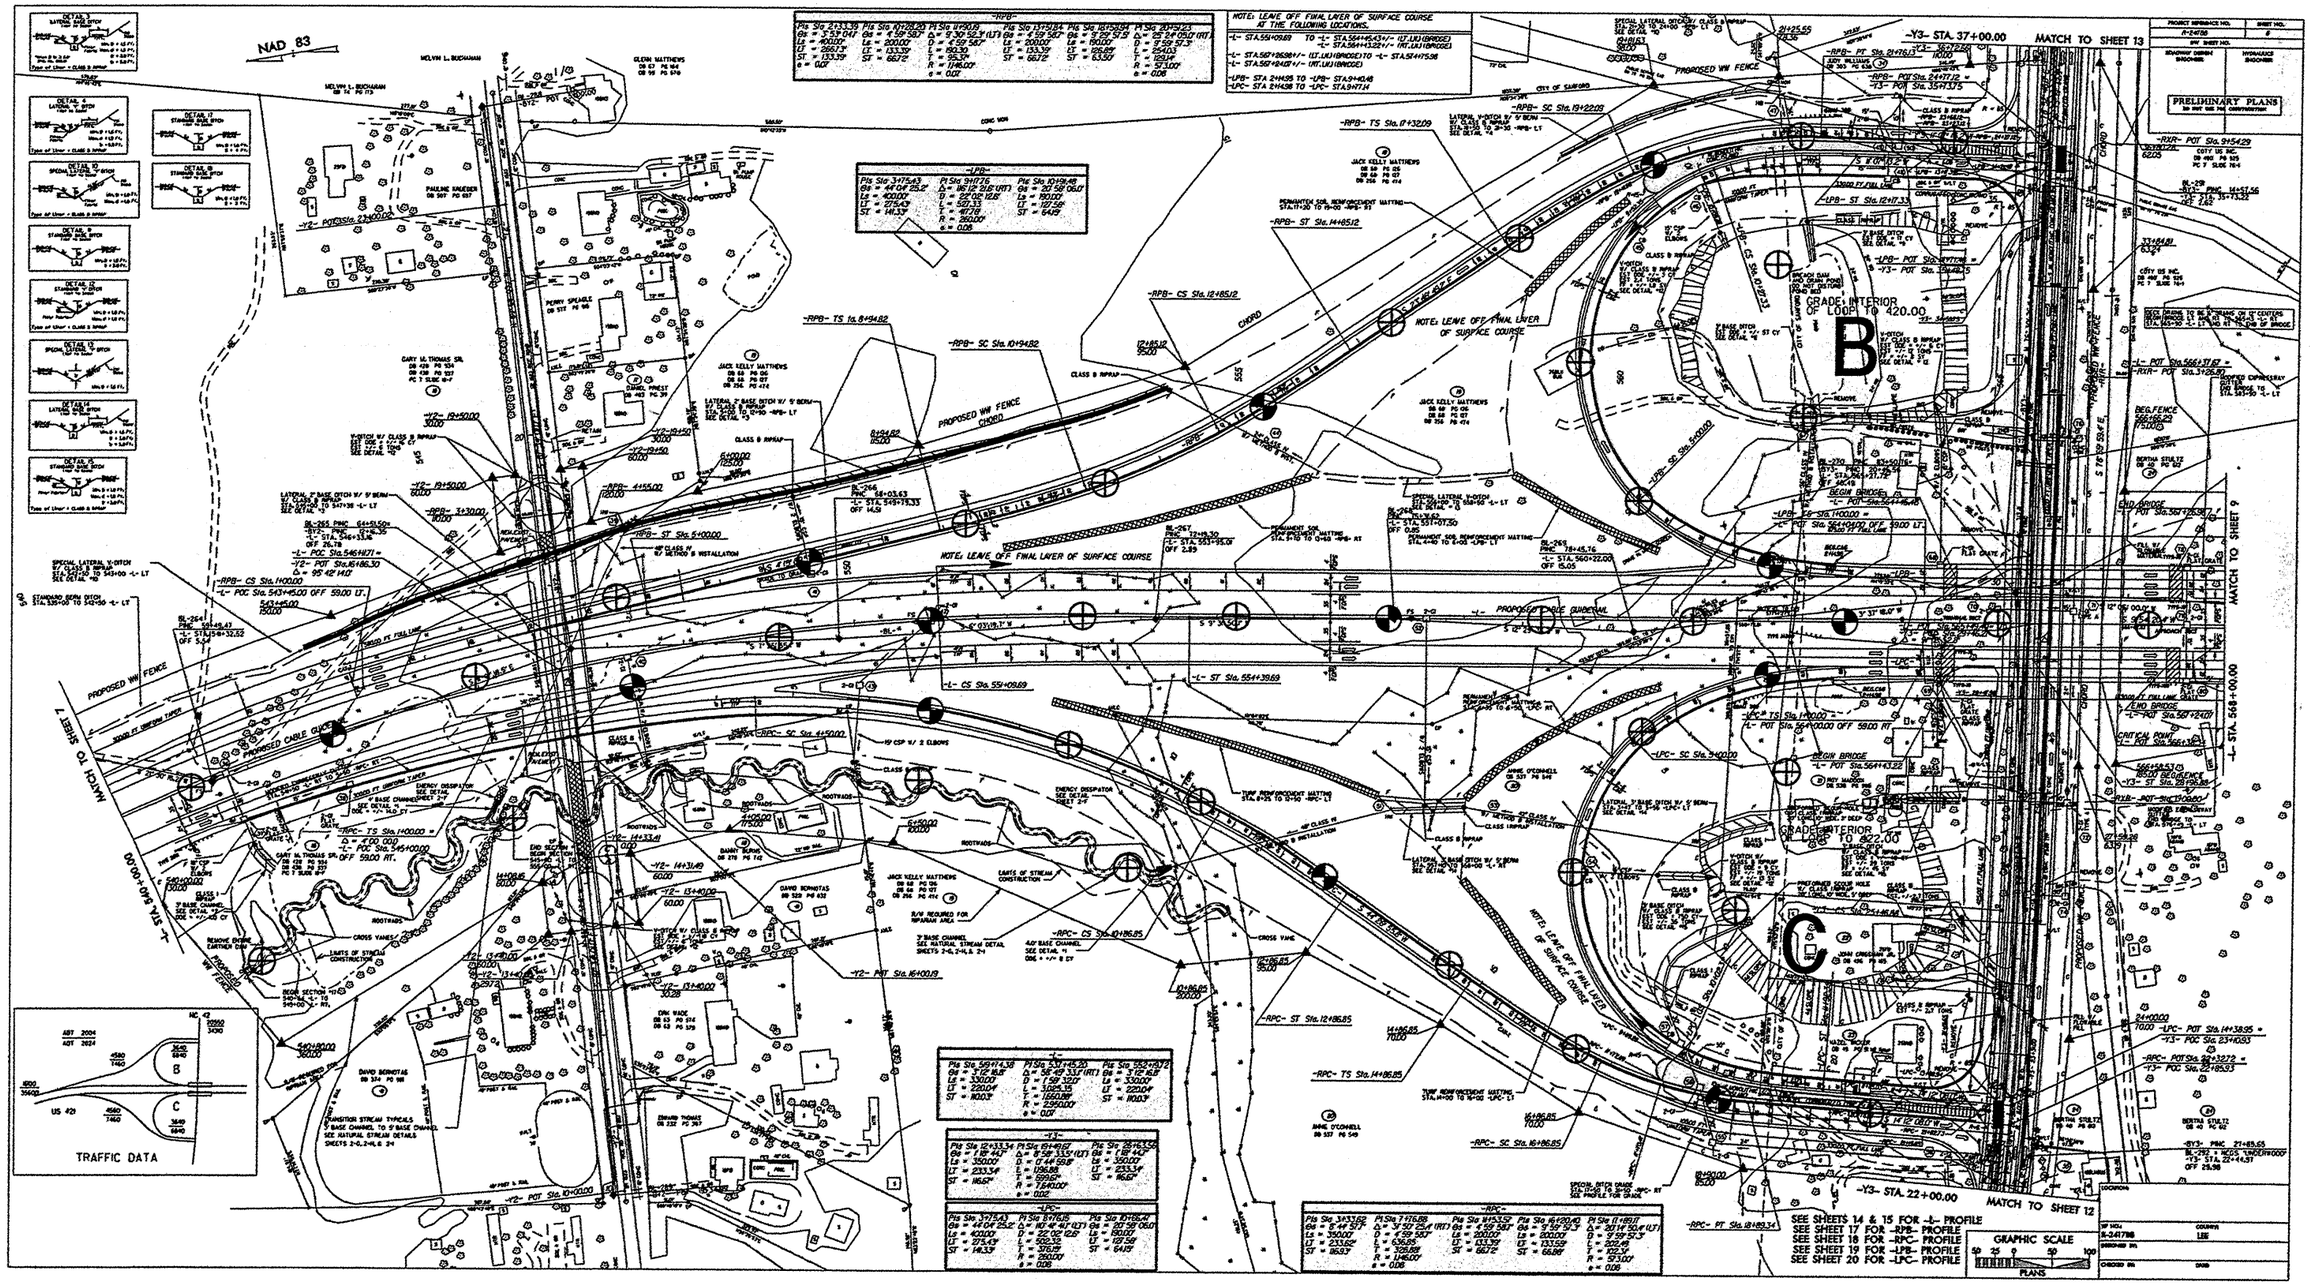
NAD 83
MATCH TO SHEET 13
MATCH TO SHEET 12
MATCH TO SHEET 7
MATCH TO SHEET 9
PRELIMINARY PLANS
GRADE INTERIOR OF LOOP TO 420.00
GRADE INTERIOR OF LOOP TO 422.00
B
C
TRAFFIC DATA
SEE SHEETS 14 & 15 FOR -L- PROFILE
SEE SHEET 17 FOR -RPB- PROFILE
SEE SHEET 18 FOR -RPC- PROFILE
SEE SHEET 19 FOR -LPB- PROFILE
SEE SHEET 20 FOR -LPC- PROFILE
GRAPHIC SCALE
PLANS