PROJECT REFERENCE NO.	SHEET NO.
R-2417BB	U0-7

UTILITIES BY OTHERS

NOTE:
ALL PROPOSED UTILITY WORK SHOWN ON THIS SHEET WILL BE DONE BY OTHERS

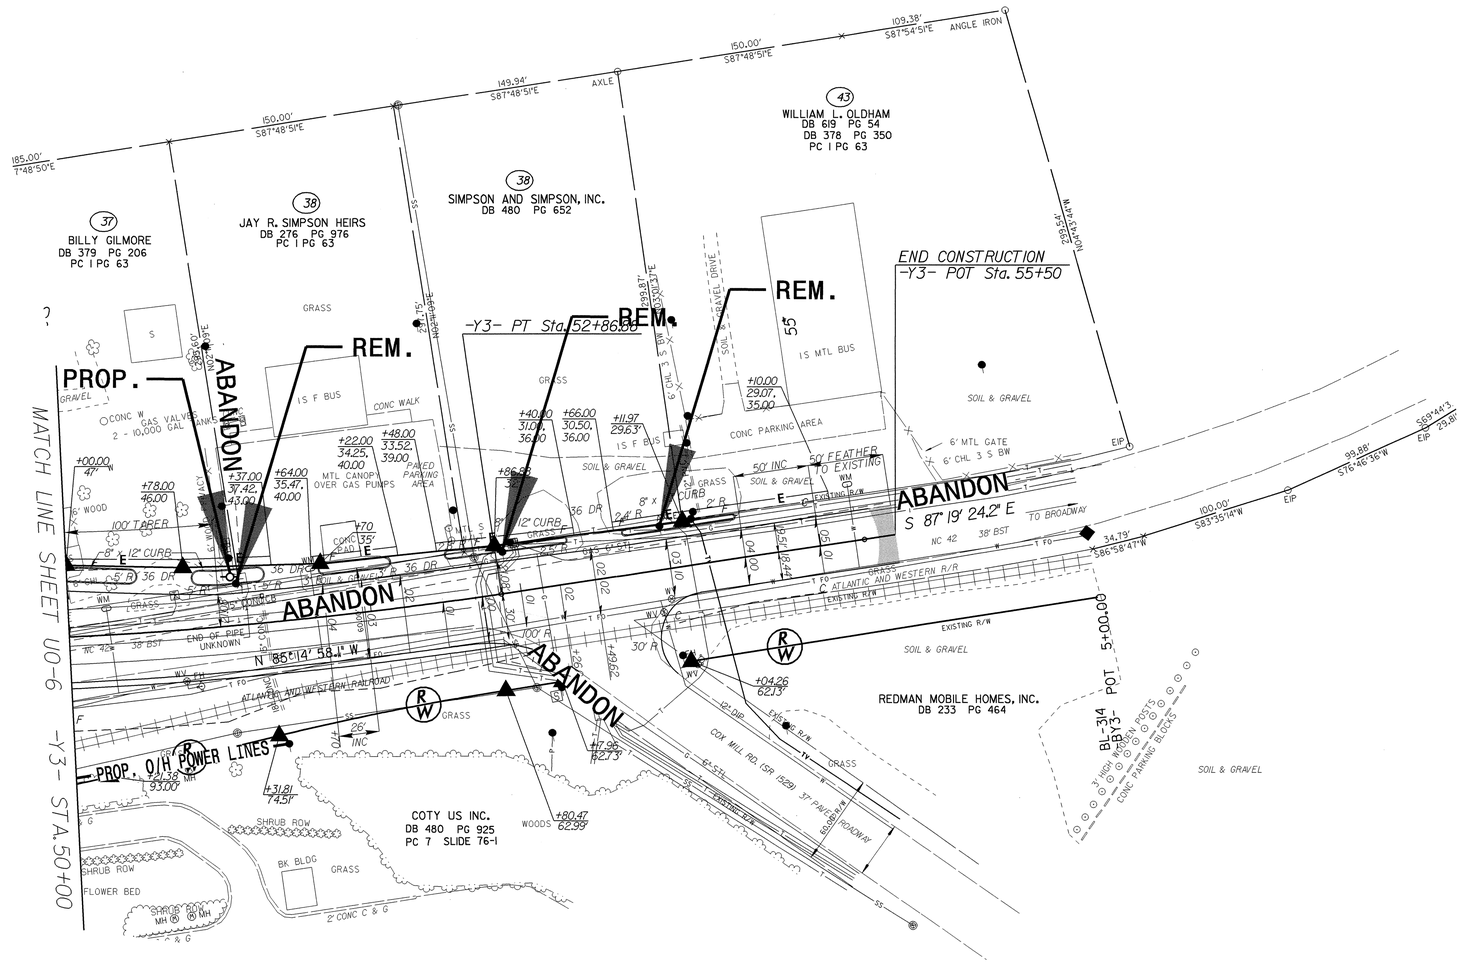

8/17/99

03-AUG-2004 10:37
R:\Utilities\Rdy_Ut\Proj\r2417bb_uo_ut_07.dgn
akouchaki AT DS1811128