8/17/99

PROJECT REFERENCE NO.	SHEET NO.
R-2417BB	U0-6

UTILITIES BY OTHERS

NOTE:
ALL PROPOSED UTILITY WORK SHOWN ON THIS SHEET WILL BE DONE BY OTHERS

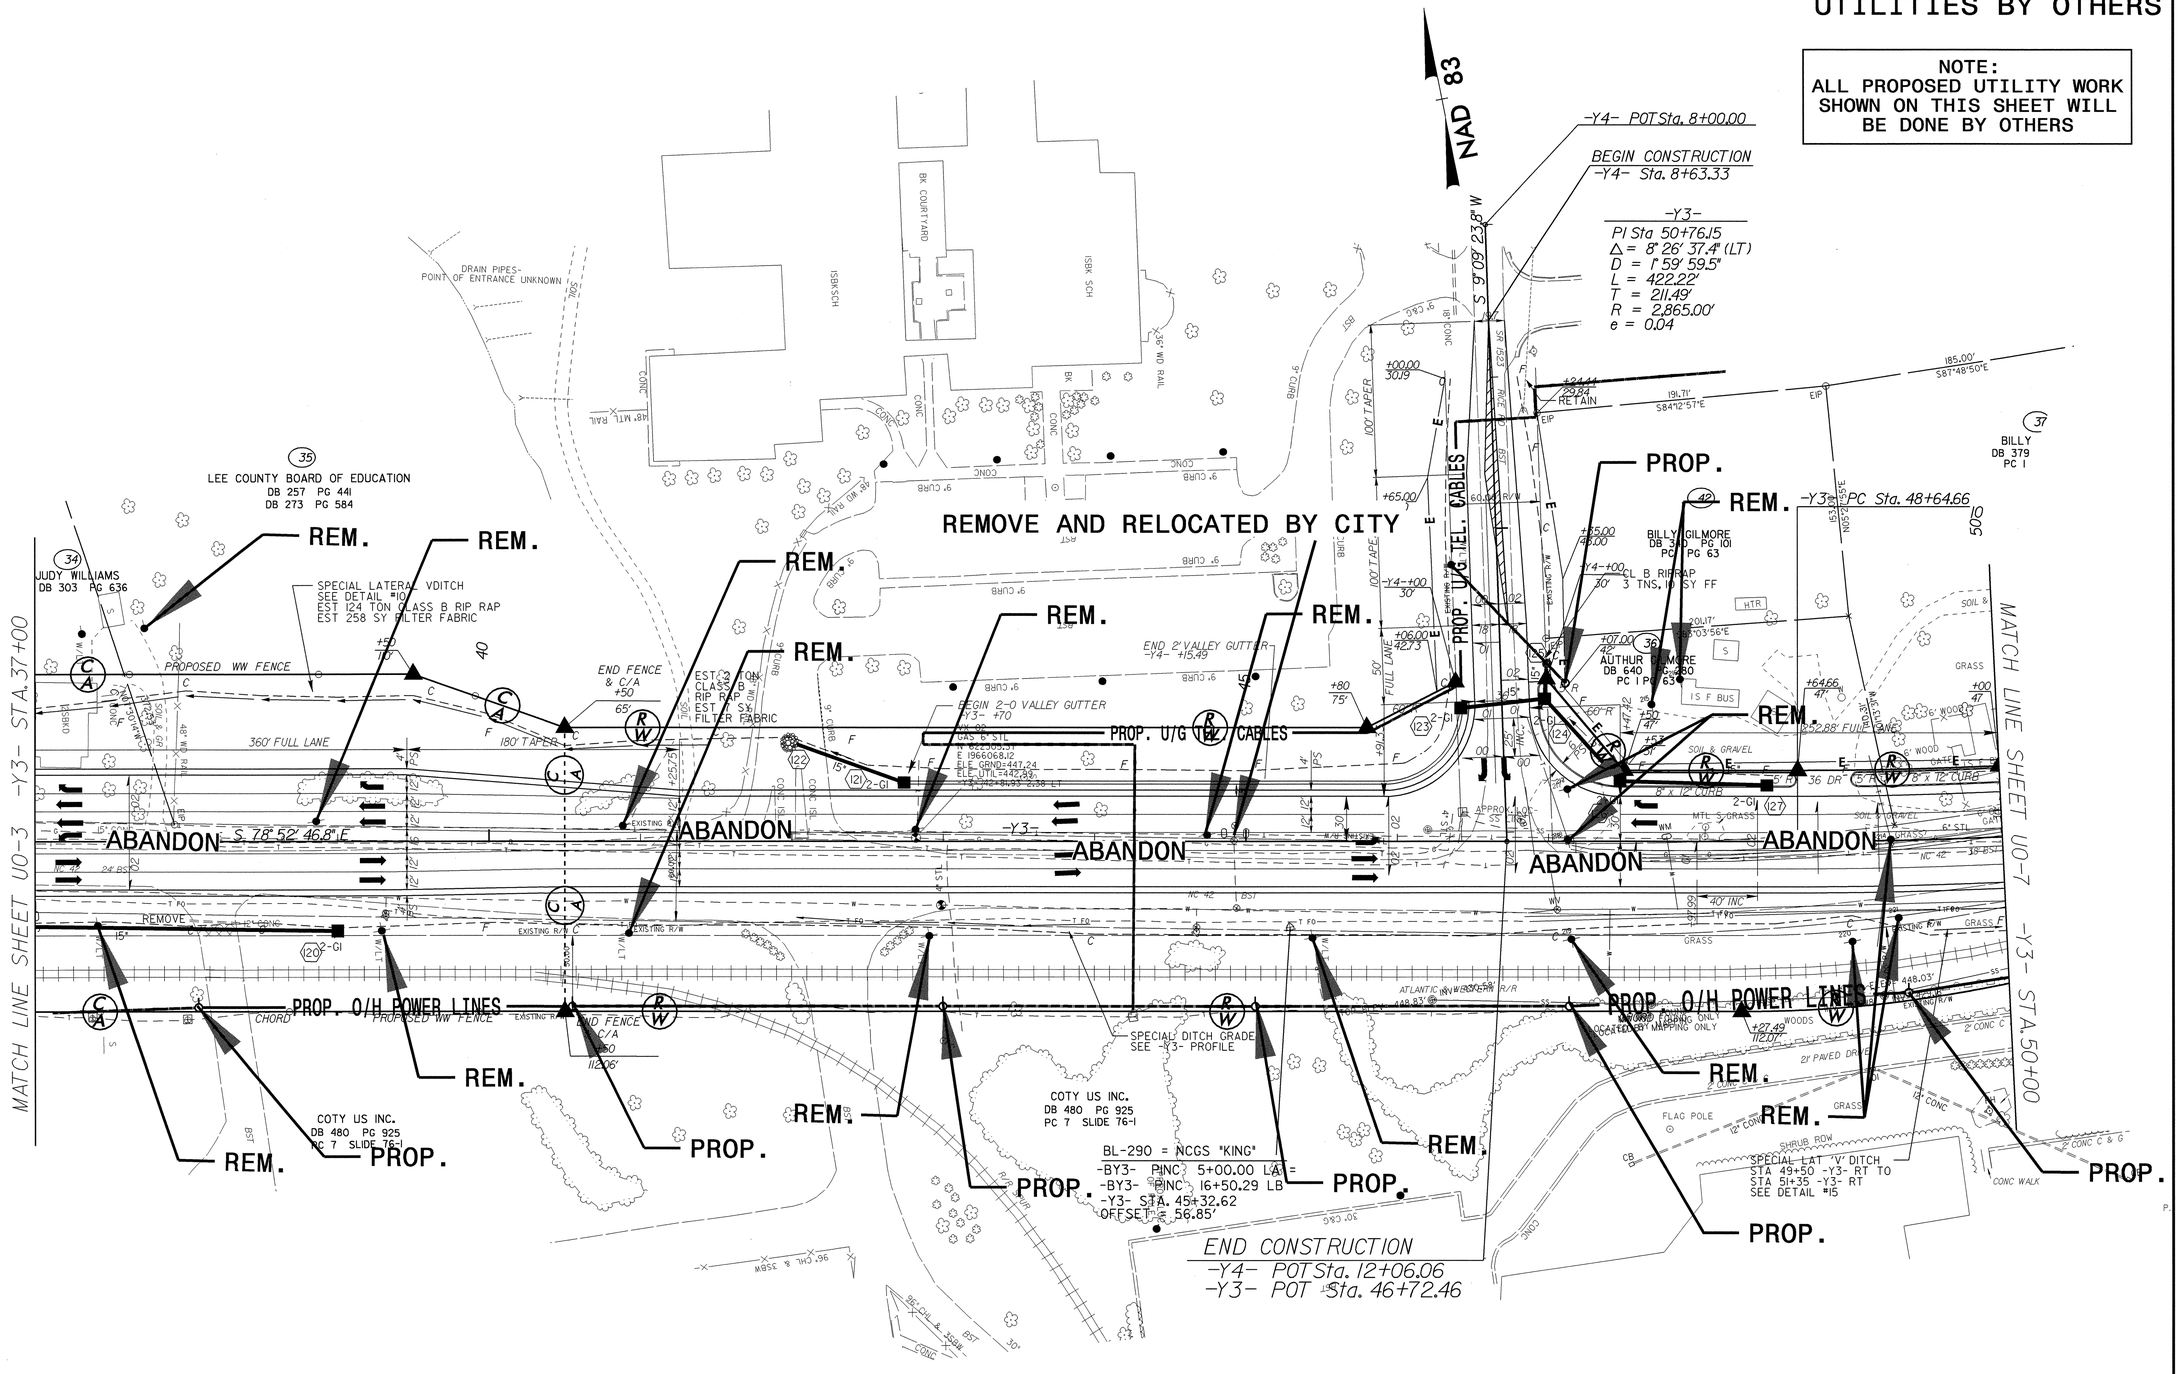

03-AUG-2004 10:51
R:\Utilities\Rdwy_Utl\Proj\r2417bb_ut_uo_06.dgn
akouchaki