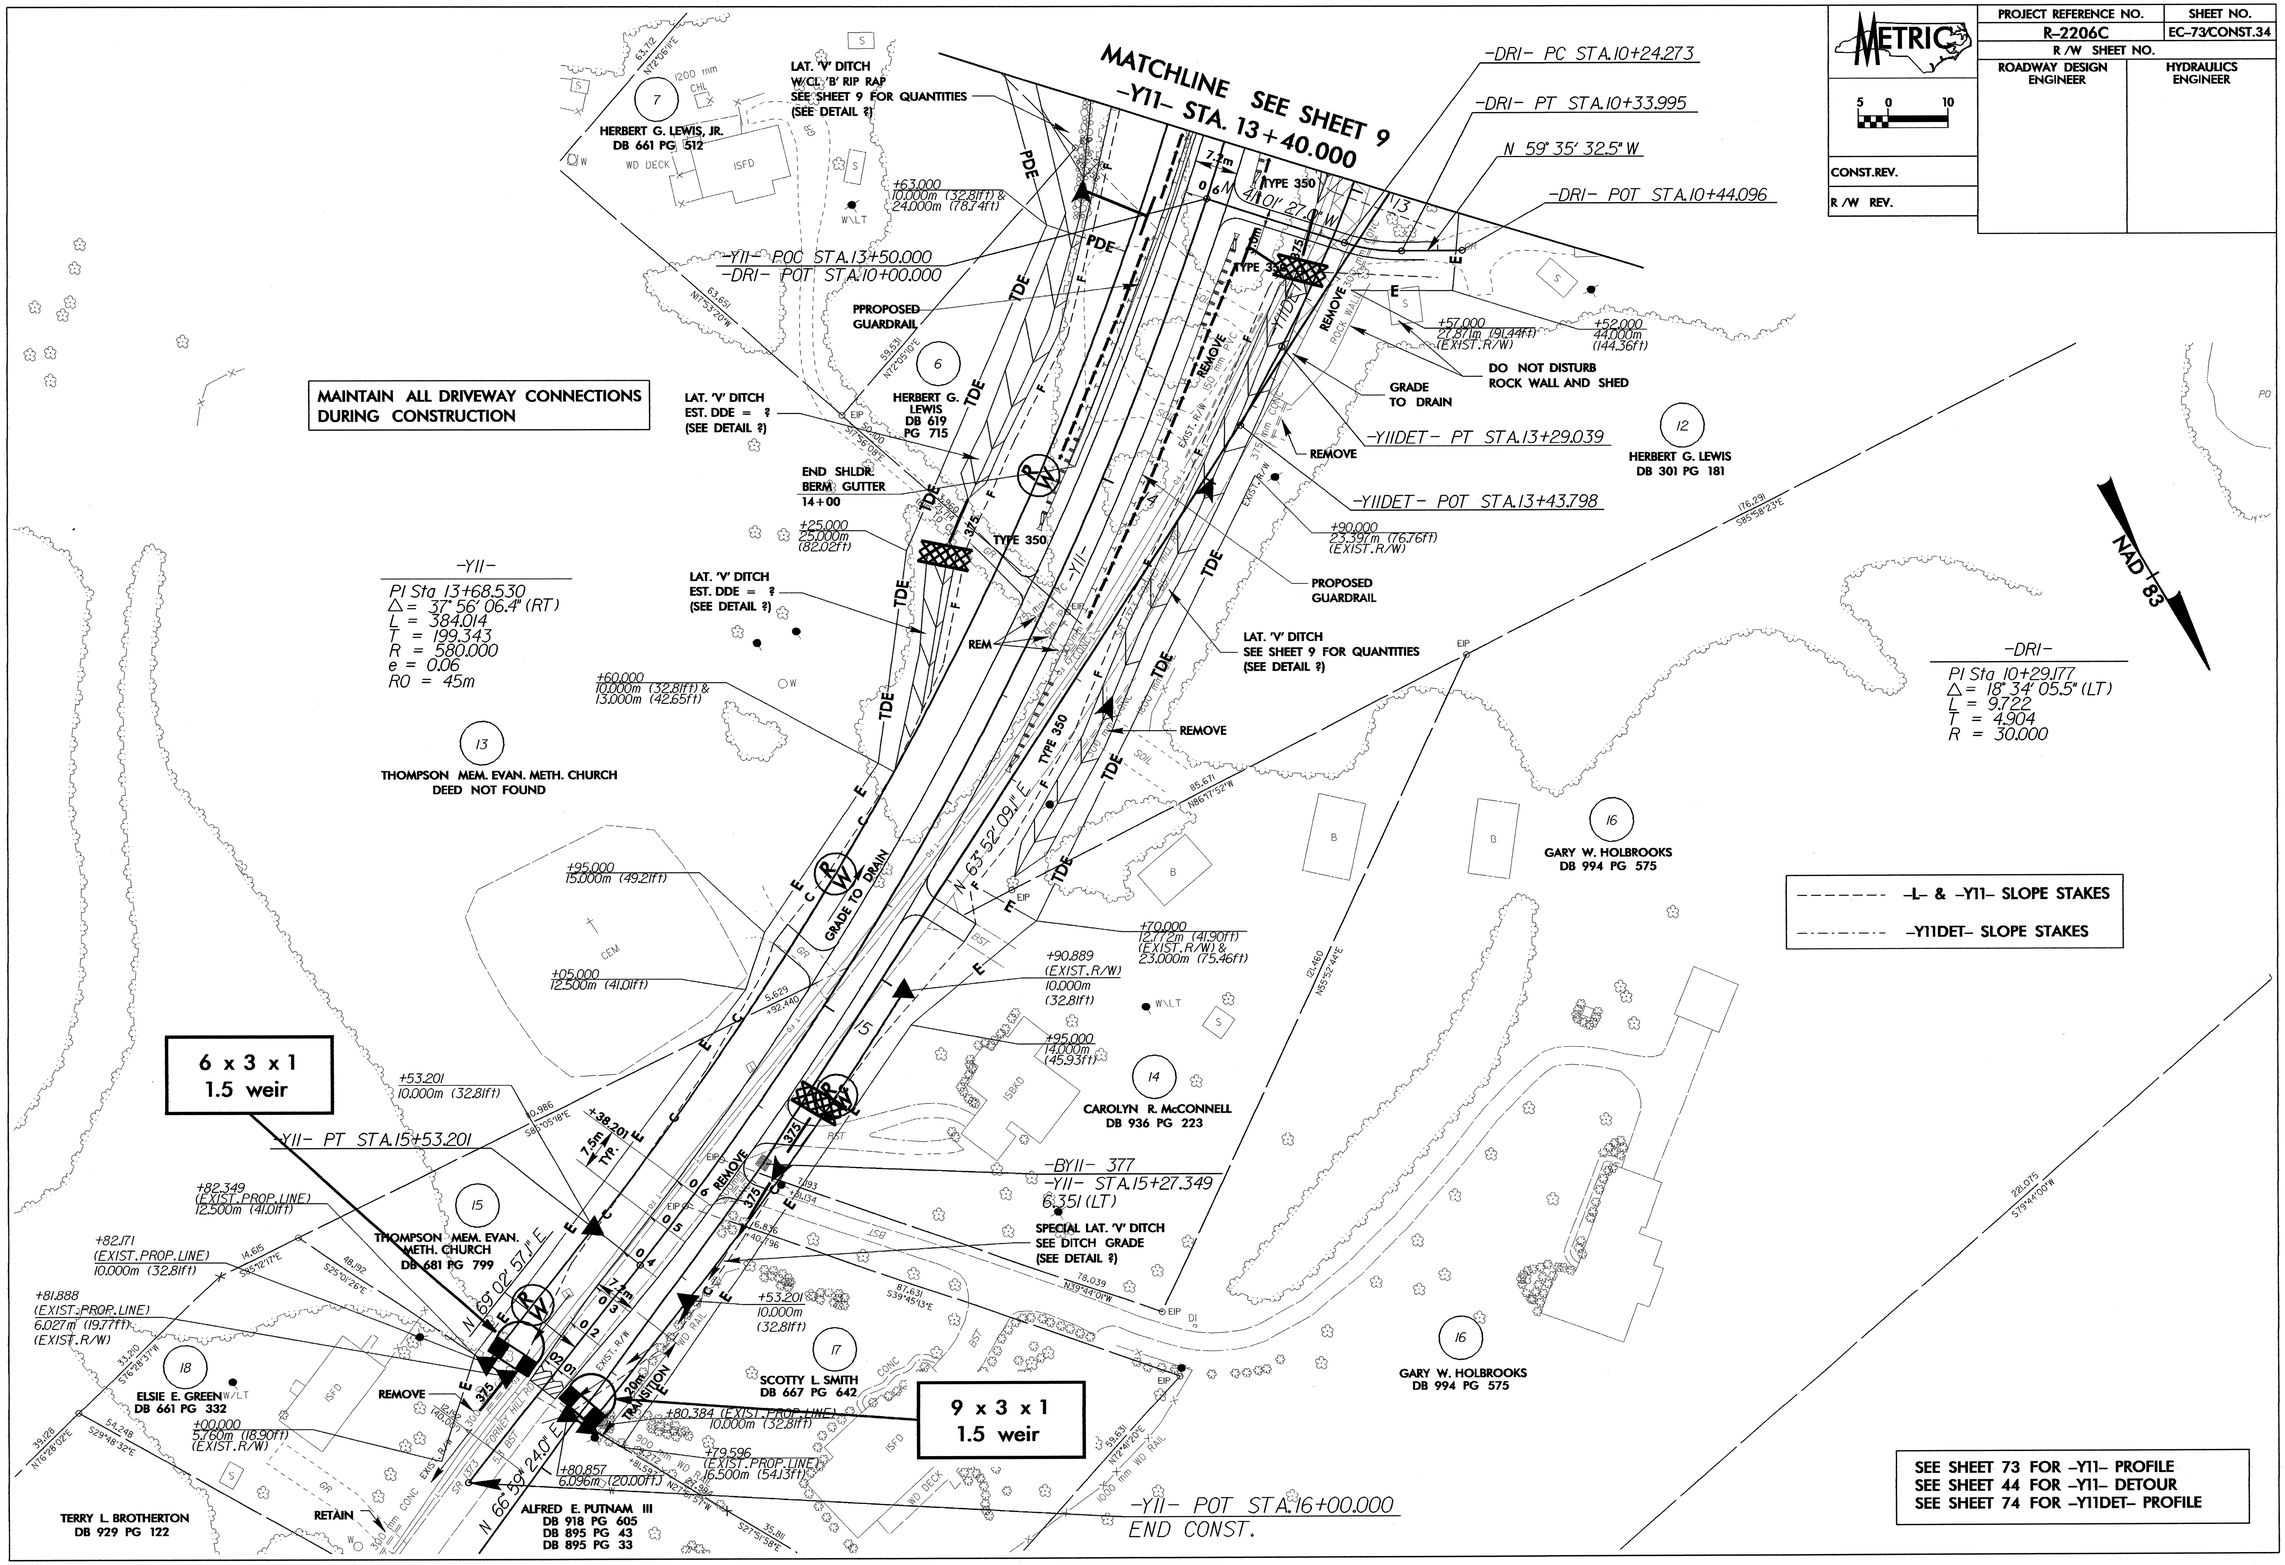

METRIC
PROJECT REFERENCE NO.
R-2206C
SHEET NO.
EC-73/CONST.34
R/W SHEET NO.
ROADWAY DESIGN ENGINEER
HYDRAULICS ENGINEER
CONST.REV.
R/W REV.
MATCHLINE SEE SHEET 9
-Y11- STA. 13+40.000
-DRI- PC STA.10+24.273
-DRI- PT STA.10+33.995
N 59° 35' 32.5" W
-DRI- POT STA.10+44.096
LAT. 'V' DITCH W/CL. 'B' RIP RAP SEE SHEET 9 FOR QUANTITIES (SEE DETAIL ?)
HERBERT G. LEWIS, JR. DB 661 PG 512
-Y11- POC STA.13+50.000
-DRI- POT STA.10+00.000
PPROPOSED GUARDRAIL
MAINTAIN ALL DRIVEWAY CONNECTIONS DURING CONSTRUCTION
LAT. 'V' DITCH EST. DDE = ? (SEE DETAIL ?)
HERBERT G. LEWIS DB 619 PG 715
END SHLDR. BERM GUTTER 14+00
DO NOT DISTURB ROCK WALL AND SHED
GRADE TO DRAIN
-Y11DET- PT STA.13+29.039
-Y11DET- POT STA.13+43.798
HERBERT G. LEWIS DB 301 PG 181
PROPOSED GUARDRAIL
LAT. 'V' DITCH SEE SHEET 9 FOR QUANTITIES (SEE DETAIL ?)
-Y11-
PI Sta 13+68.530
Δ = 37° 56' 06.4" (RT)
L = 384.014
T = 199.343
R = 580.000
e = 0.06
RO = 45m
THOMPSON MEM. EVAN. METH. CHURCH DEED NOT FOUND
-DRI-
PI Sta 10+29.177
Δ = 18° 34' 05.5" (LT)
L = 9.722
T = 4.904
R = 30.000
NAD 83
GARY W. HOLBROOKS DB 994 PG 575
-L- & -Y11- SLOPE STAKES
-Y11DET- SLOPE STAKES
6 x 3 x 1
1.5 weir
-Y11- PT STA.15+53.201
CAROLYN R. McCONNELL DB 936 PG 223
-BY11- 377
-Y11- STA.15+27.349
6.351 (LT)
SPECIAL LAT. 'V' DITCH SEE DITCH GRADE (SEE DETAIL ?)
THOMPSON MEM. EVAN. METH. CHURCH DB 681 PG 799
ELSIE E. GREEN DB 661 PG 332
SCOTTY L. SMITH DB 667 PG 642
9 x 3 x 1
1.5 weir
GARY W. HOLBROOKS DB 994 PG 575
TERRY L. BROTHERTON DB 929 PG 122
ALFRED E. PUTNAM III DB 918 PG 605 DB 895 PG 43 DB 895 PG 33
-Y11- POT STA.16+00.000
END CONST.
SEE SHEET 73 FOR -Y11- PROFILE
SEE SHEET 44 FOR -Y11- DETOUR
SEE SHEET 74 FOR -Y11DET- PROFILE