PROJECT REFERENCE NO.	SHEET NO.
R-2206C	EC-67/CONST.28
R/W SHEET NO.	
ROADWAY DESIGN ENGINEER	HYDRAULICS ENGINEER

METRIC

5 0 10

CONST.REV.

R/W REV.

NOTE:
TEMPORARY SILT FENCE SHALL BE INSTALLED A MINIMUM OF 1 METER FROM TOE OF FILL IN WETLAND AREAS

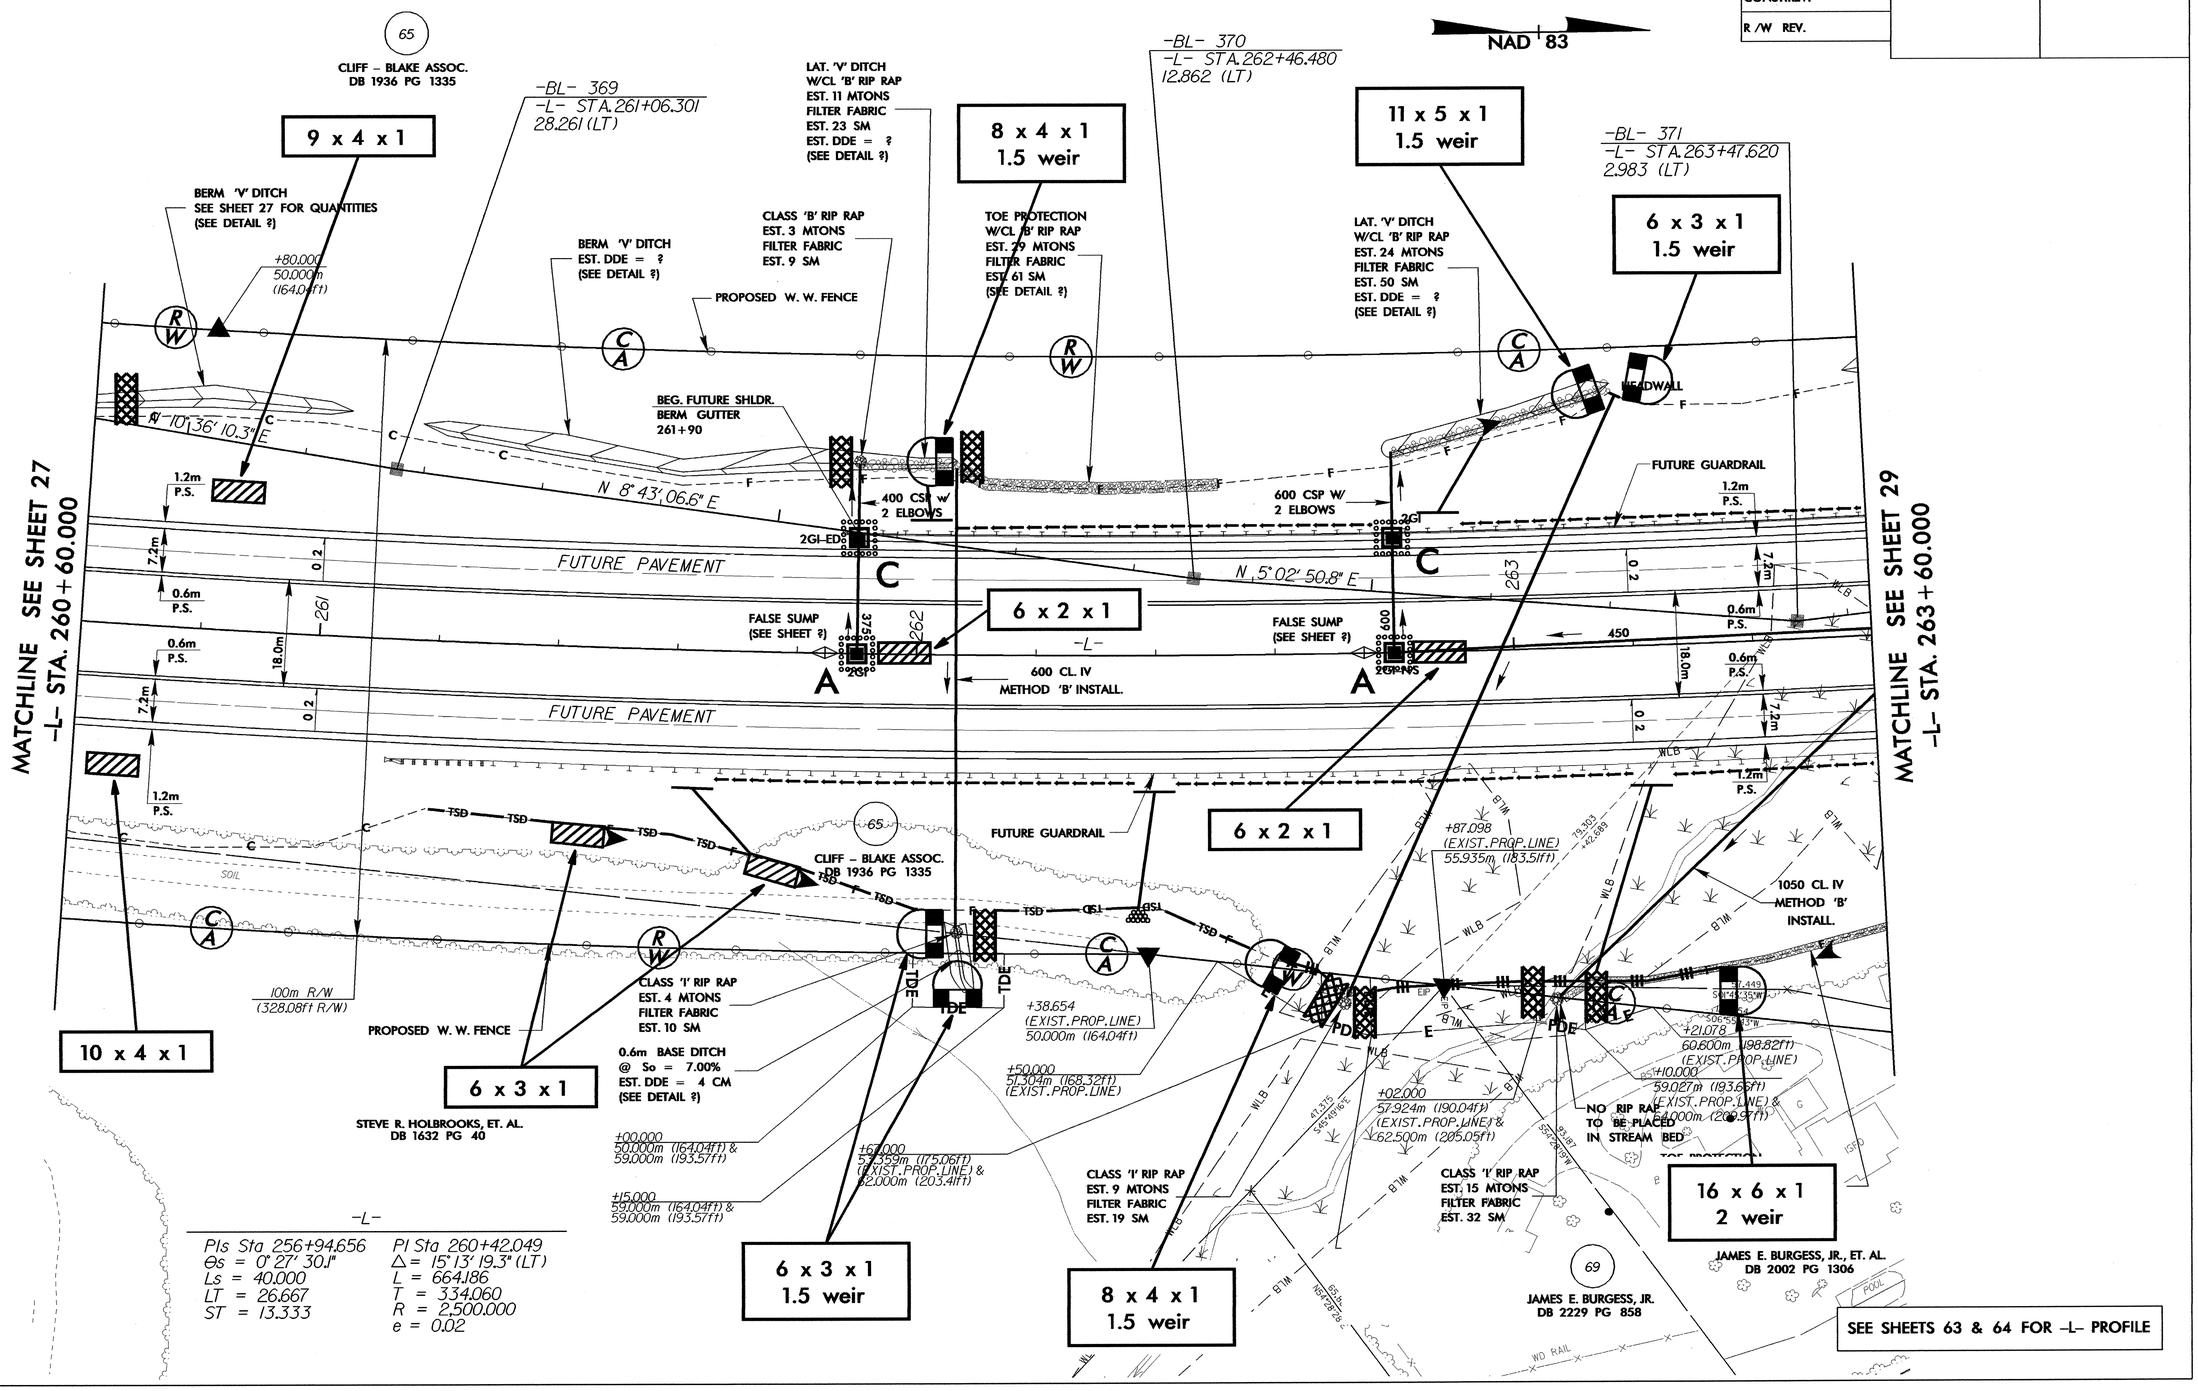

-L-

PIs Sta 256+94.656	PI Sta 260+42.049
Θs = 0° 27' 30.1"	Δ = 15° 13' 19.3" (LT)
Ls = 40.000	L = 664.186
LT = 26.667	T = 334.060
ST = 13.333	R = 2,500.000
	e = 0.02

SEE SHEETS 63 & 64 FOR -L- PROFILE