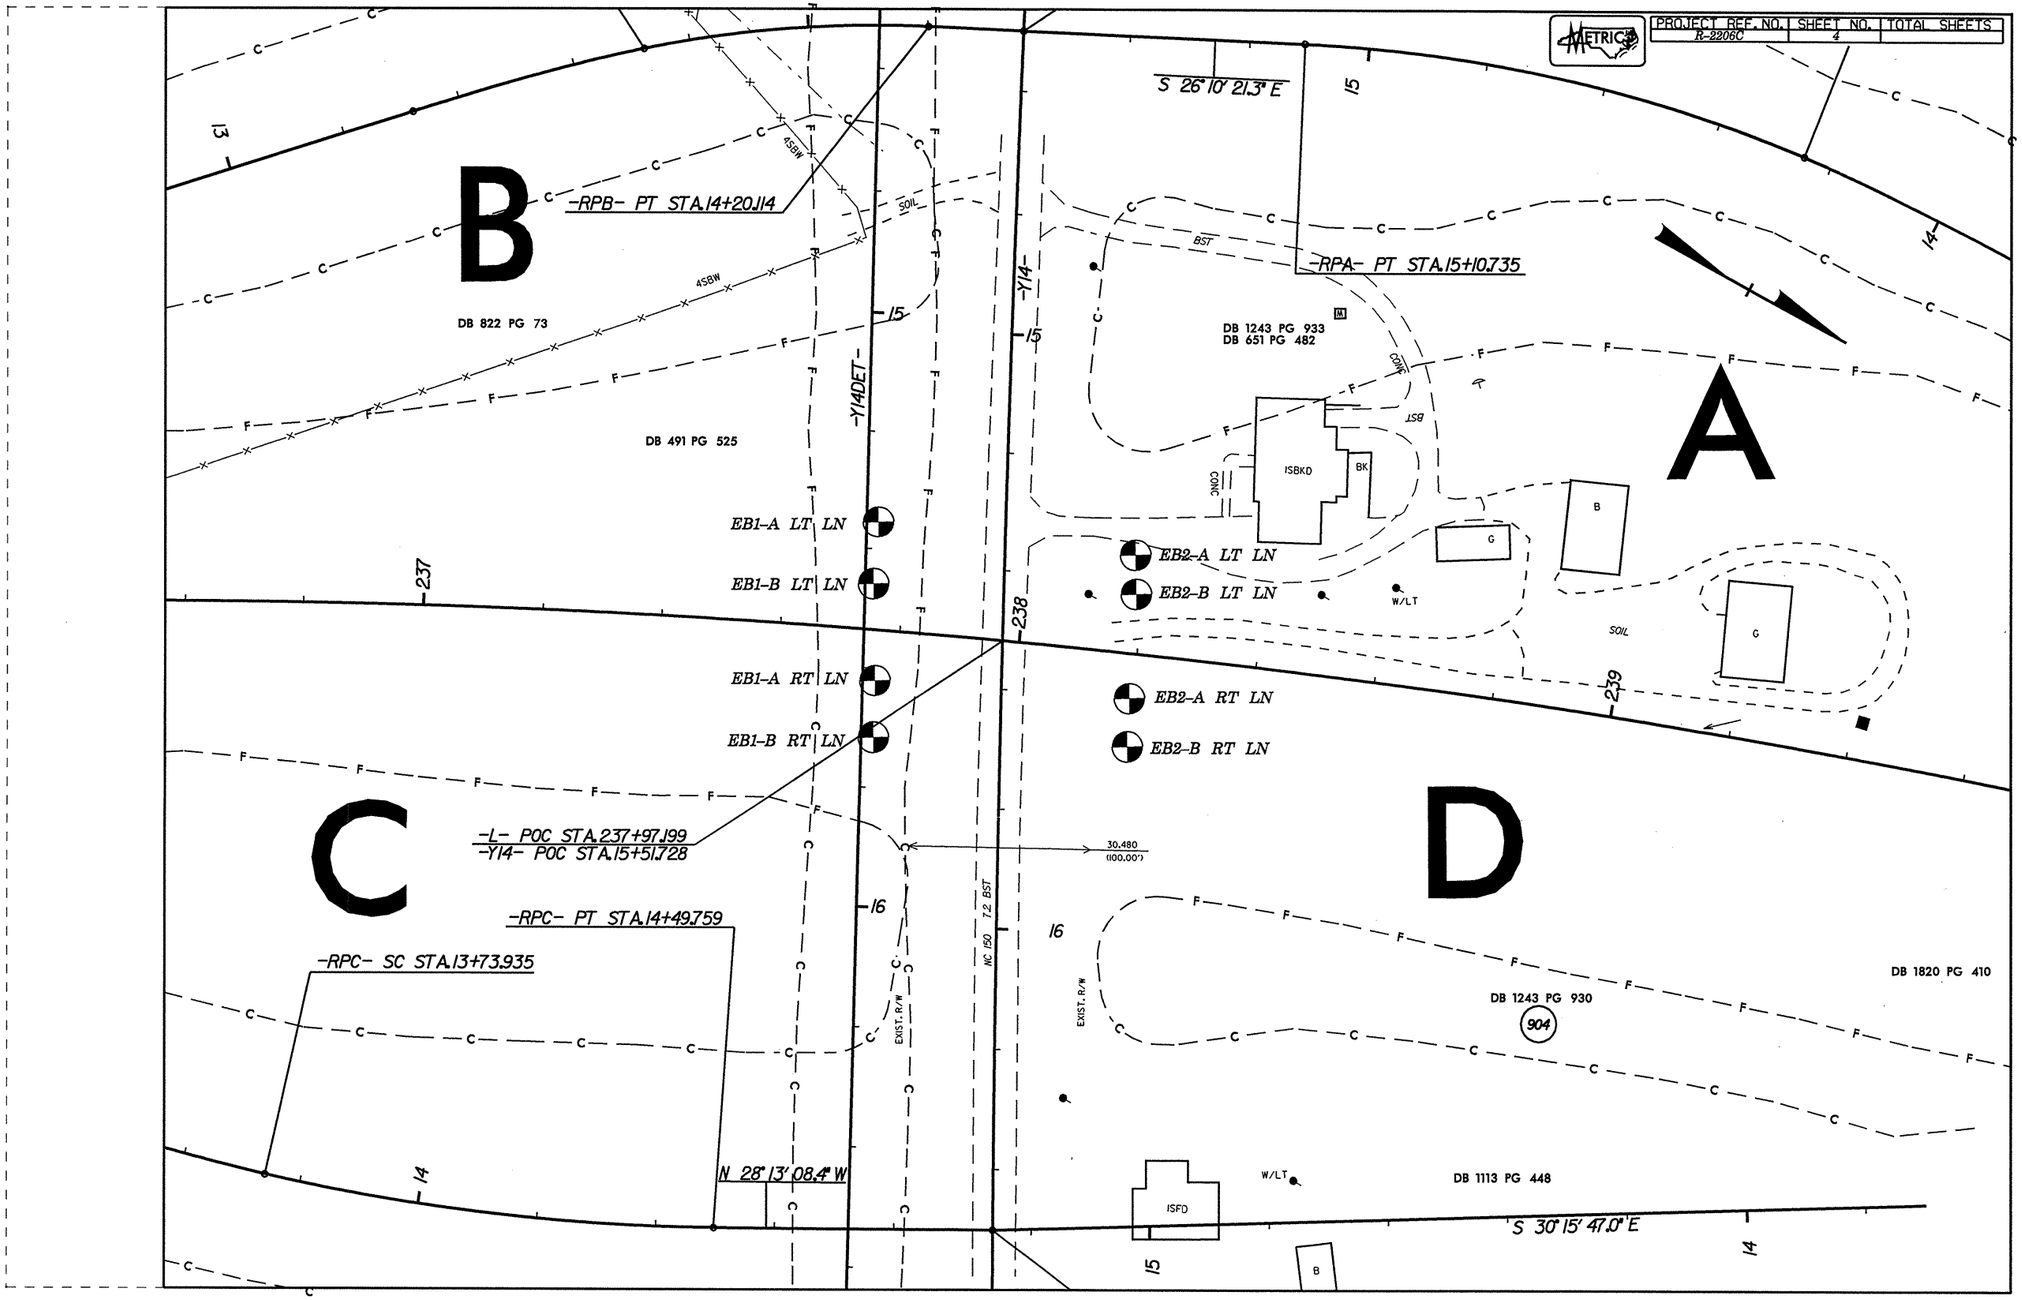STATE PROJECT NO.	SHEET NO.	TOTAL SHEETS
R-2206C	4	17