31-AUG-2004 11:03
w:\squadq\r2206c\Final Plans\Str. 2\R2206C_02_S1.dgn
dcrutcher

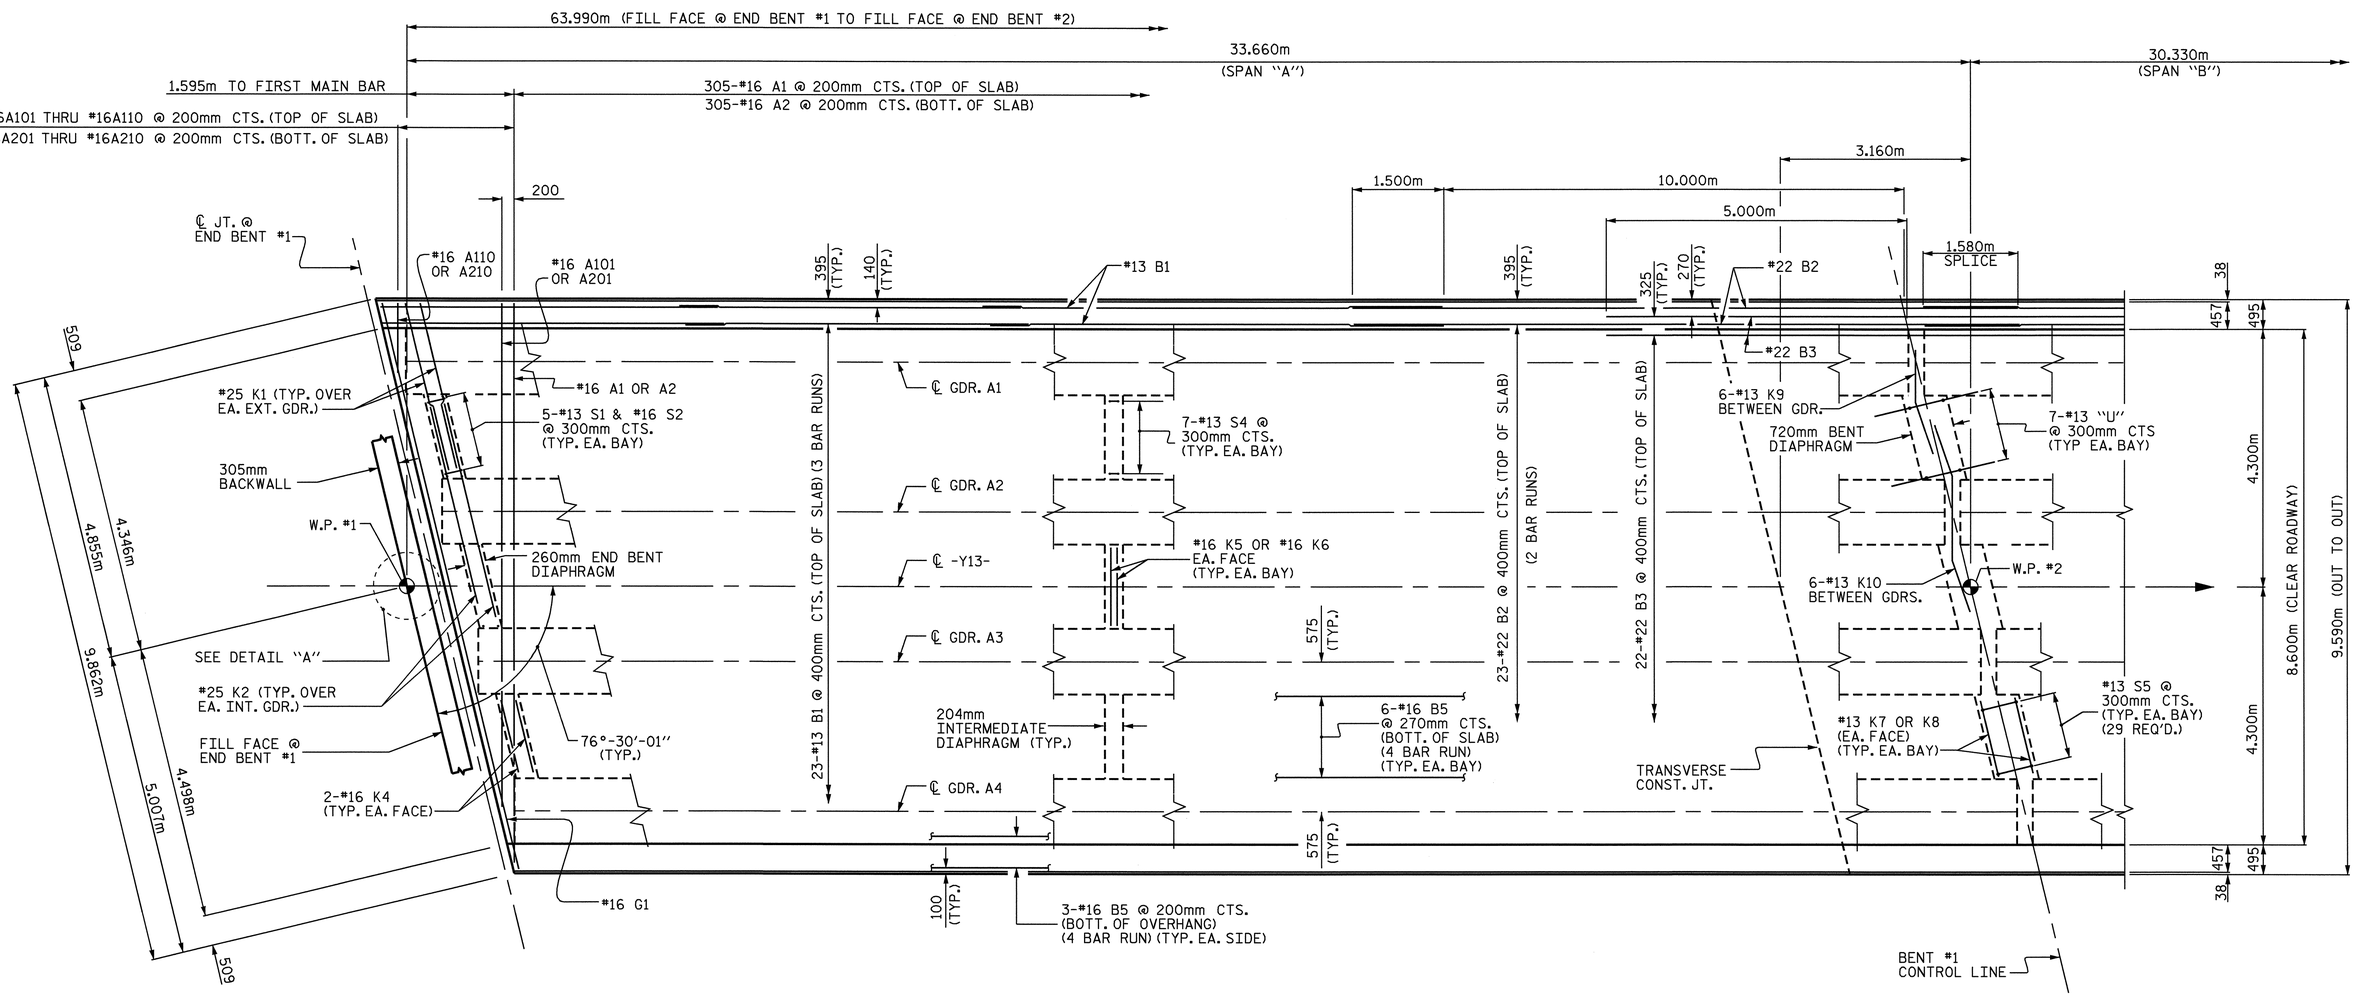


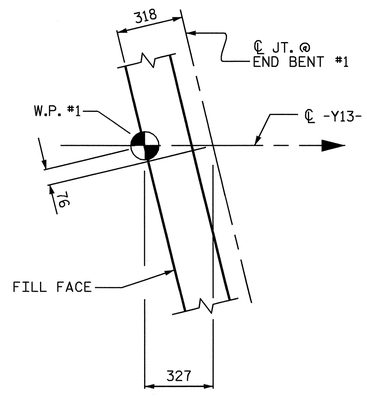


DETAIL "A"

PLAN OF SPAN "A"

PROJECT NO. R-2206C
LINCOLN-CATAWBA COUNTY
STATION: 216+60.508-L-

SHEET 1 OF 2

STATE OF NORTH CAROLINA
DEPARTMENT OF TRANSPORTATION
RALEIGH

SUPERSTRUCTURE

PLAN OF SPAN "A"

NORTH CAROLINA PROFESSIONAL SEAL 022516 ENGINEER EMILY E. MURRAY
9/8/04

| REVISIONS | | | | | | SHEET NO. |
|---|---|---|---|---|---|---|
| NO. | BY: | DATE: | NO. | BY: | DATE: | S-108 |
| 1 | | | 3 | | | TOTAL SHEETS |
| 2 | | | 4 | | | 374 |

DRAWN BY : M.D.PISO DATE : 8/03
CHECKED BY : M.M.PARSONS DATE : 8/03

STR. #2