W:\squadq\r2206c\Final Plans\Str. 6\R2206C_sd_PS_06.dgn
dcrutcher

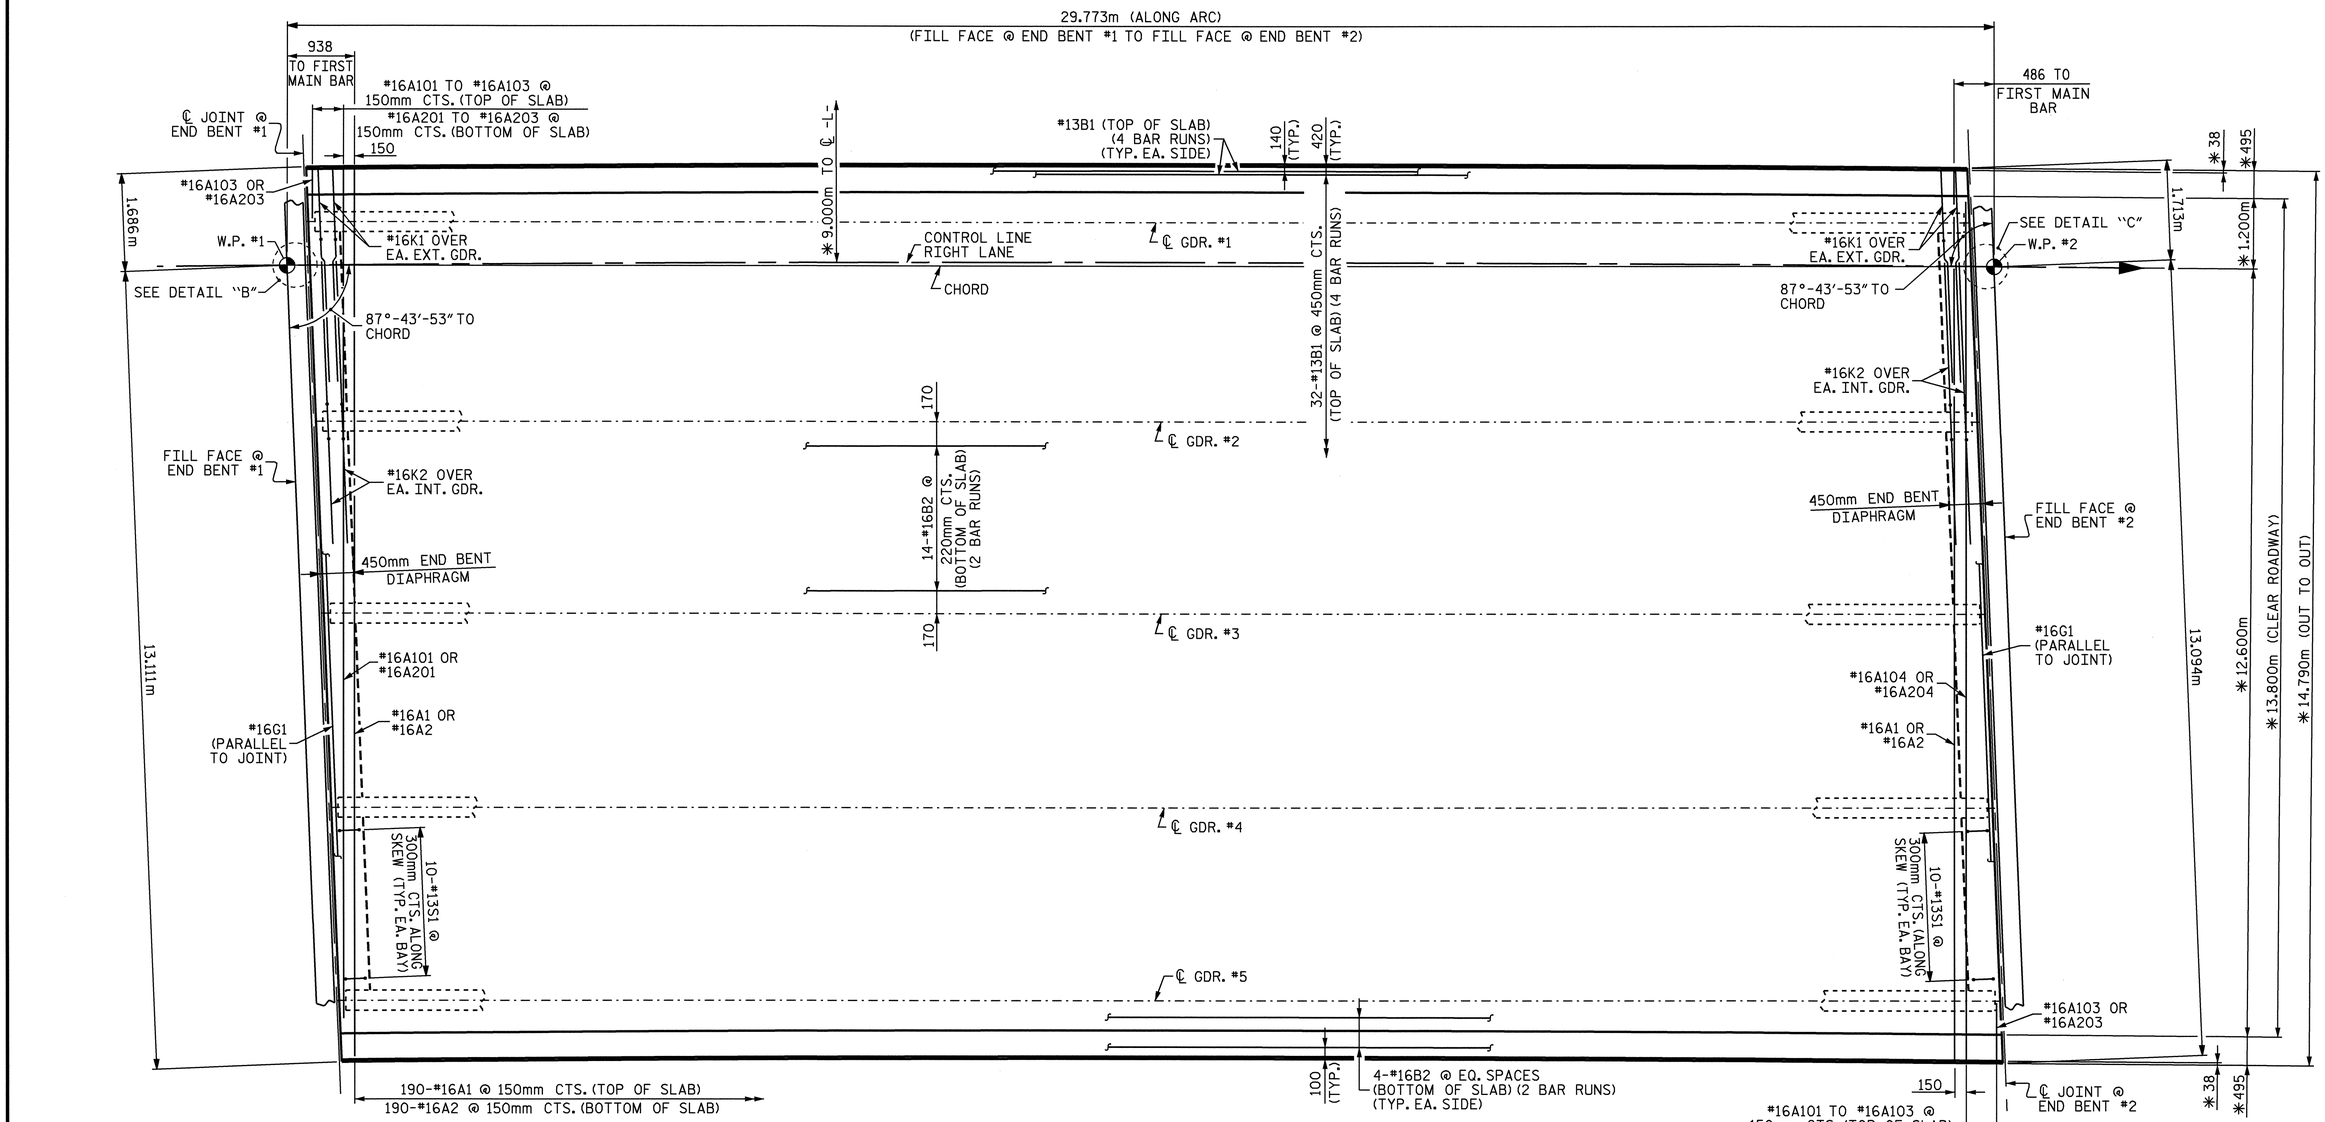

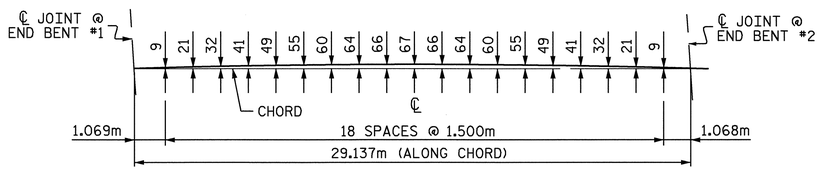

ARC OFFSETS
(LEFT SIDE)

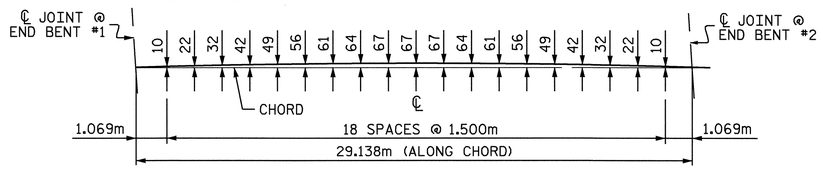

ARC OFFSETS
(RIGHT SIDE)

PLAN OF SPAN
* RADIAL DIMENSION

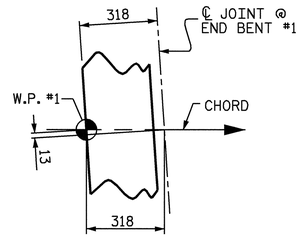

DETAIL "B"

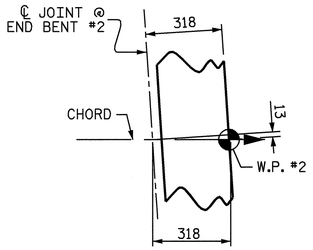

DETAIL "C"

DRAWN BY : M. M. PARSONS DATE : 4/17/03
CHECKED BY : T. AVERETTE DATE : 3/29/04

PROJECT NO. R-2206C
LINCOLN-CATAWBA COUNTY
STATION: 245+91.502 -L-

STATE OF NORTH CAROLINA
DEPARTMENT OF TRANSPORTATION
RALEIGH
SUPERSTRUCTURE

PLAN OF SPAN

RIGHT LANE

REVISIONS						SHEET NO.
NO.	BY:	DATE:	NO.	BY:	DATE:	S-224
1			3			TOTAL SHEETS
2			4			374

NORTH CAROLINA PROFESSIONAL SEAL 022516 ENGINEER EMILY E MURRAY
9/10/04

STR. #6