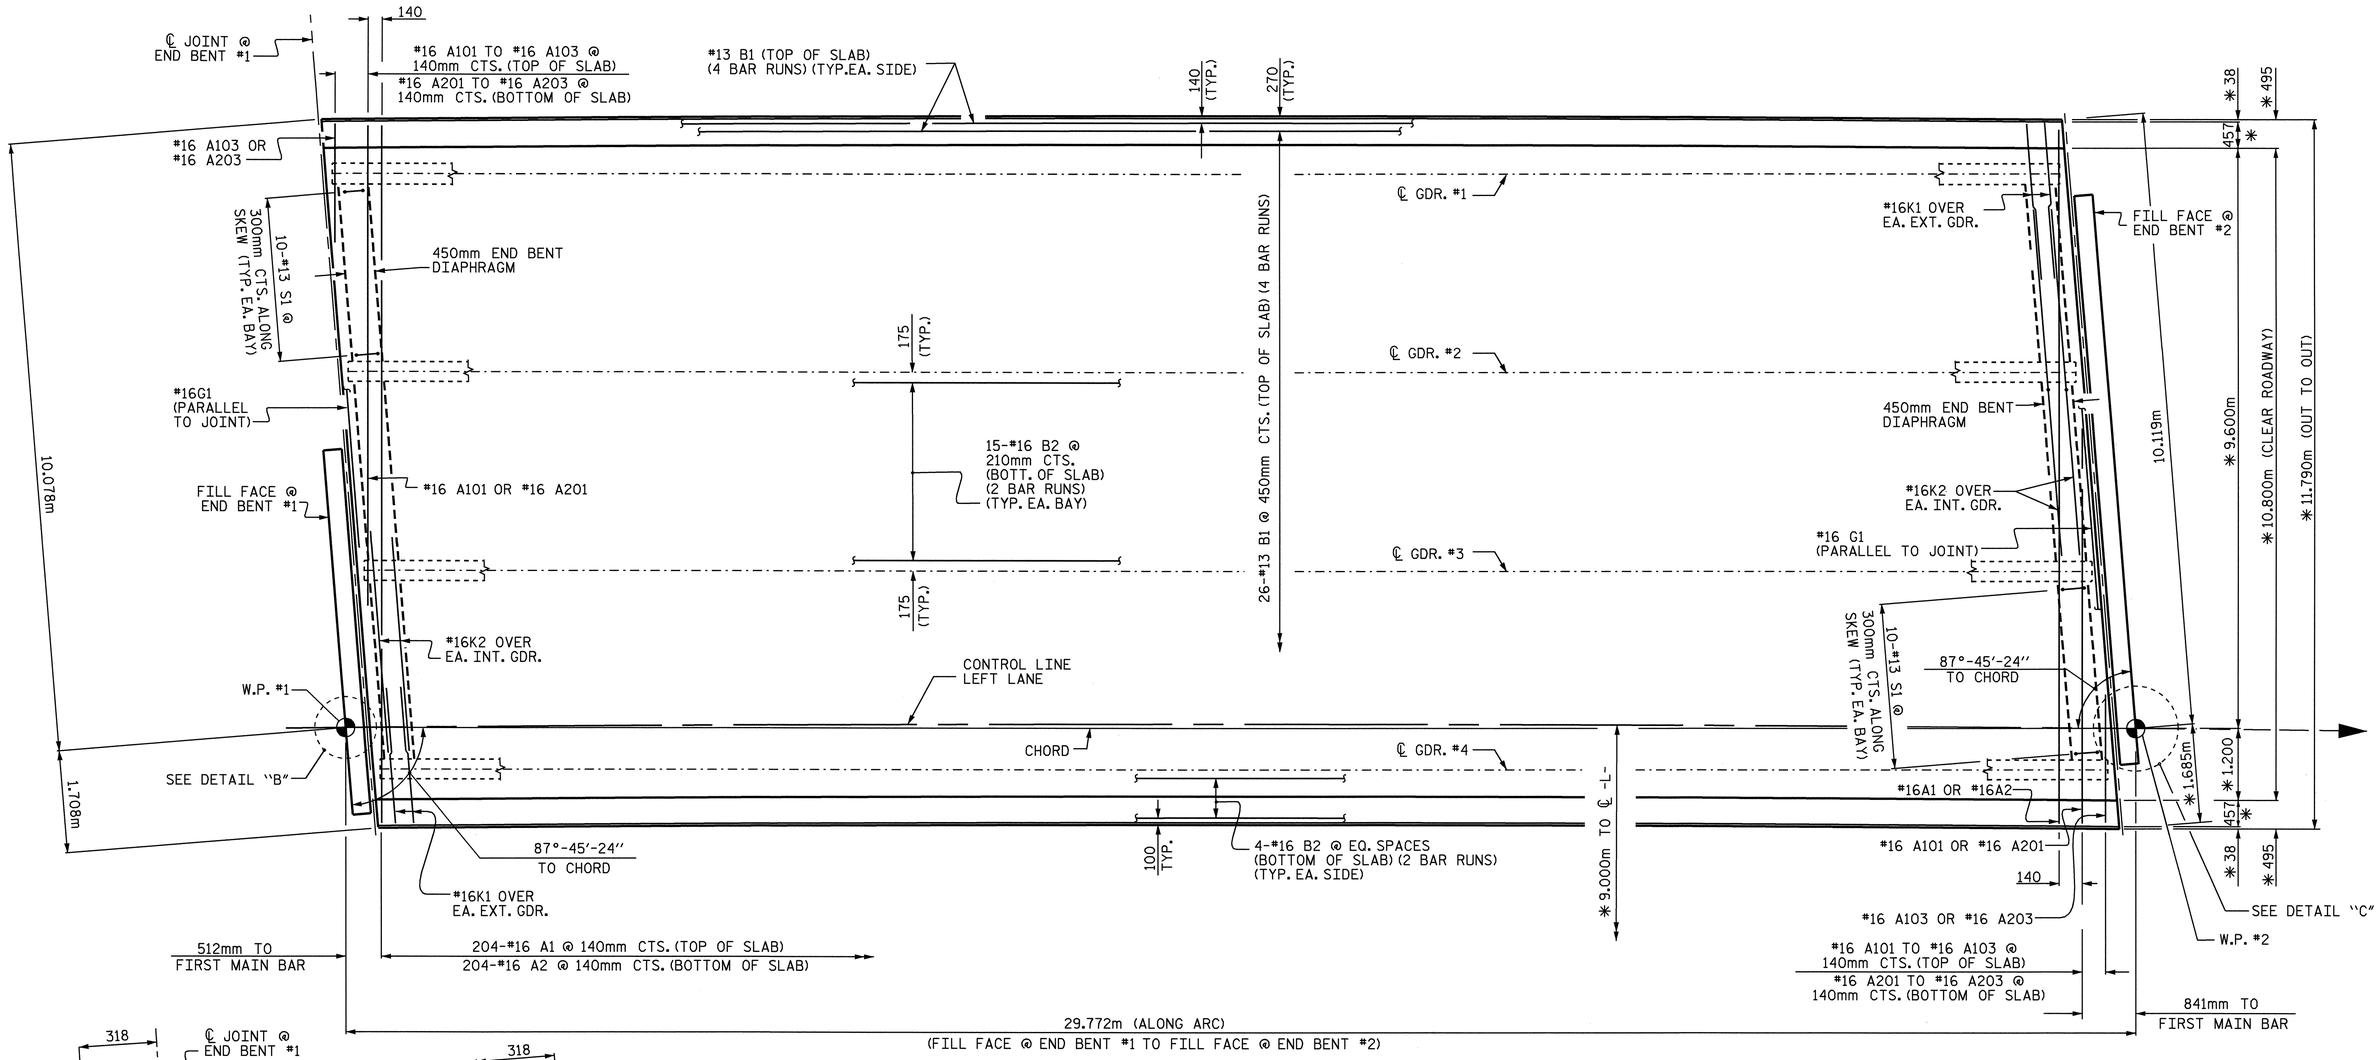

PLAN OF SPAN

*RADIAL DIMENSION

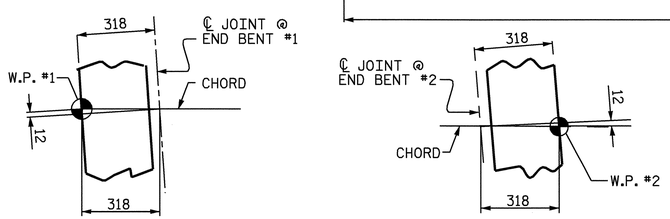

DETAIL "B"

DETAIL "C"

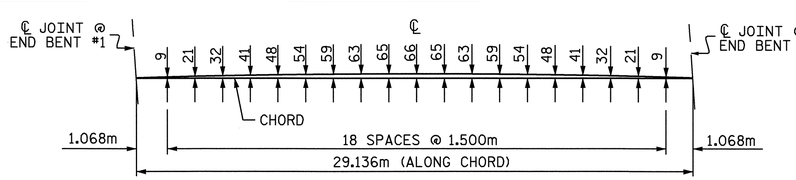

ARC OFFSETS

(LEFT SIDE)

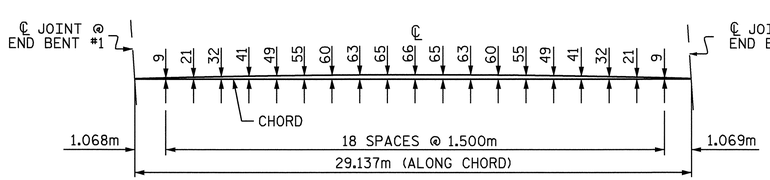

ARC OFFSETS

(RIGHT SIDE)

PROJECT NO. R-2206C
LINCOLN-CATAWBA COUNTY
STATION: 245+91.502-L-

STATE OF NORTH CAROLINA
DEPARTMENT OF TRANSPORTATION
RALEIGH

SUPERSTRUCTURE

PLAN OF SPAN

LEFT LANE

REVISIONS						SHEET NO.
NO.	BY:	DATE:	NO.	BY:	DATE:	S-259
1			3			TOTAL SHEETS
2			4			374

NORTH CAROLINA PROFESSIONAL SEAL 022516 ENGINEER EMILY E. MURRAY 5/10/04

DRAWN BY : M.D.PISO DATE : 9/03
CHECKED BY : M.M.PARSONS DATE : 5/11/04

09-SEP-2004 08:12
W:\squadq\r2206c\Final Plans\Str. 5\R2206C_sd_PS_05.dgn
padkins

STR. #5