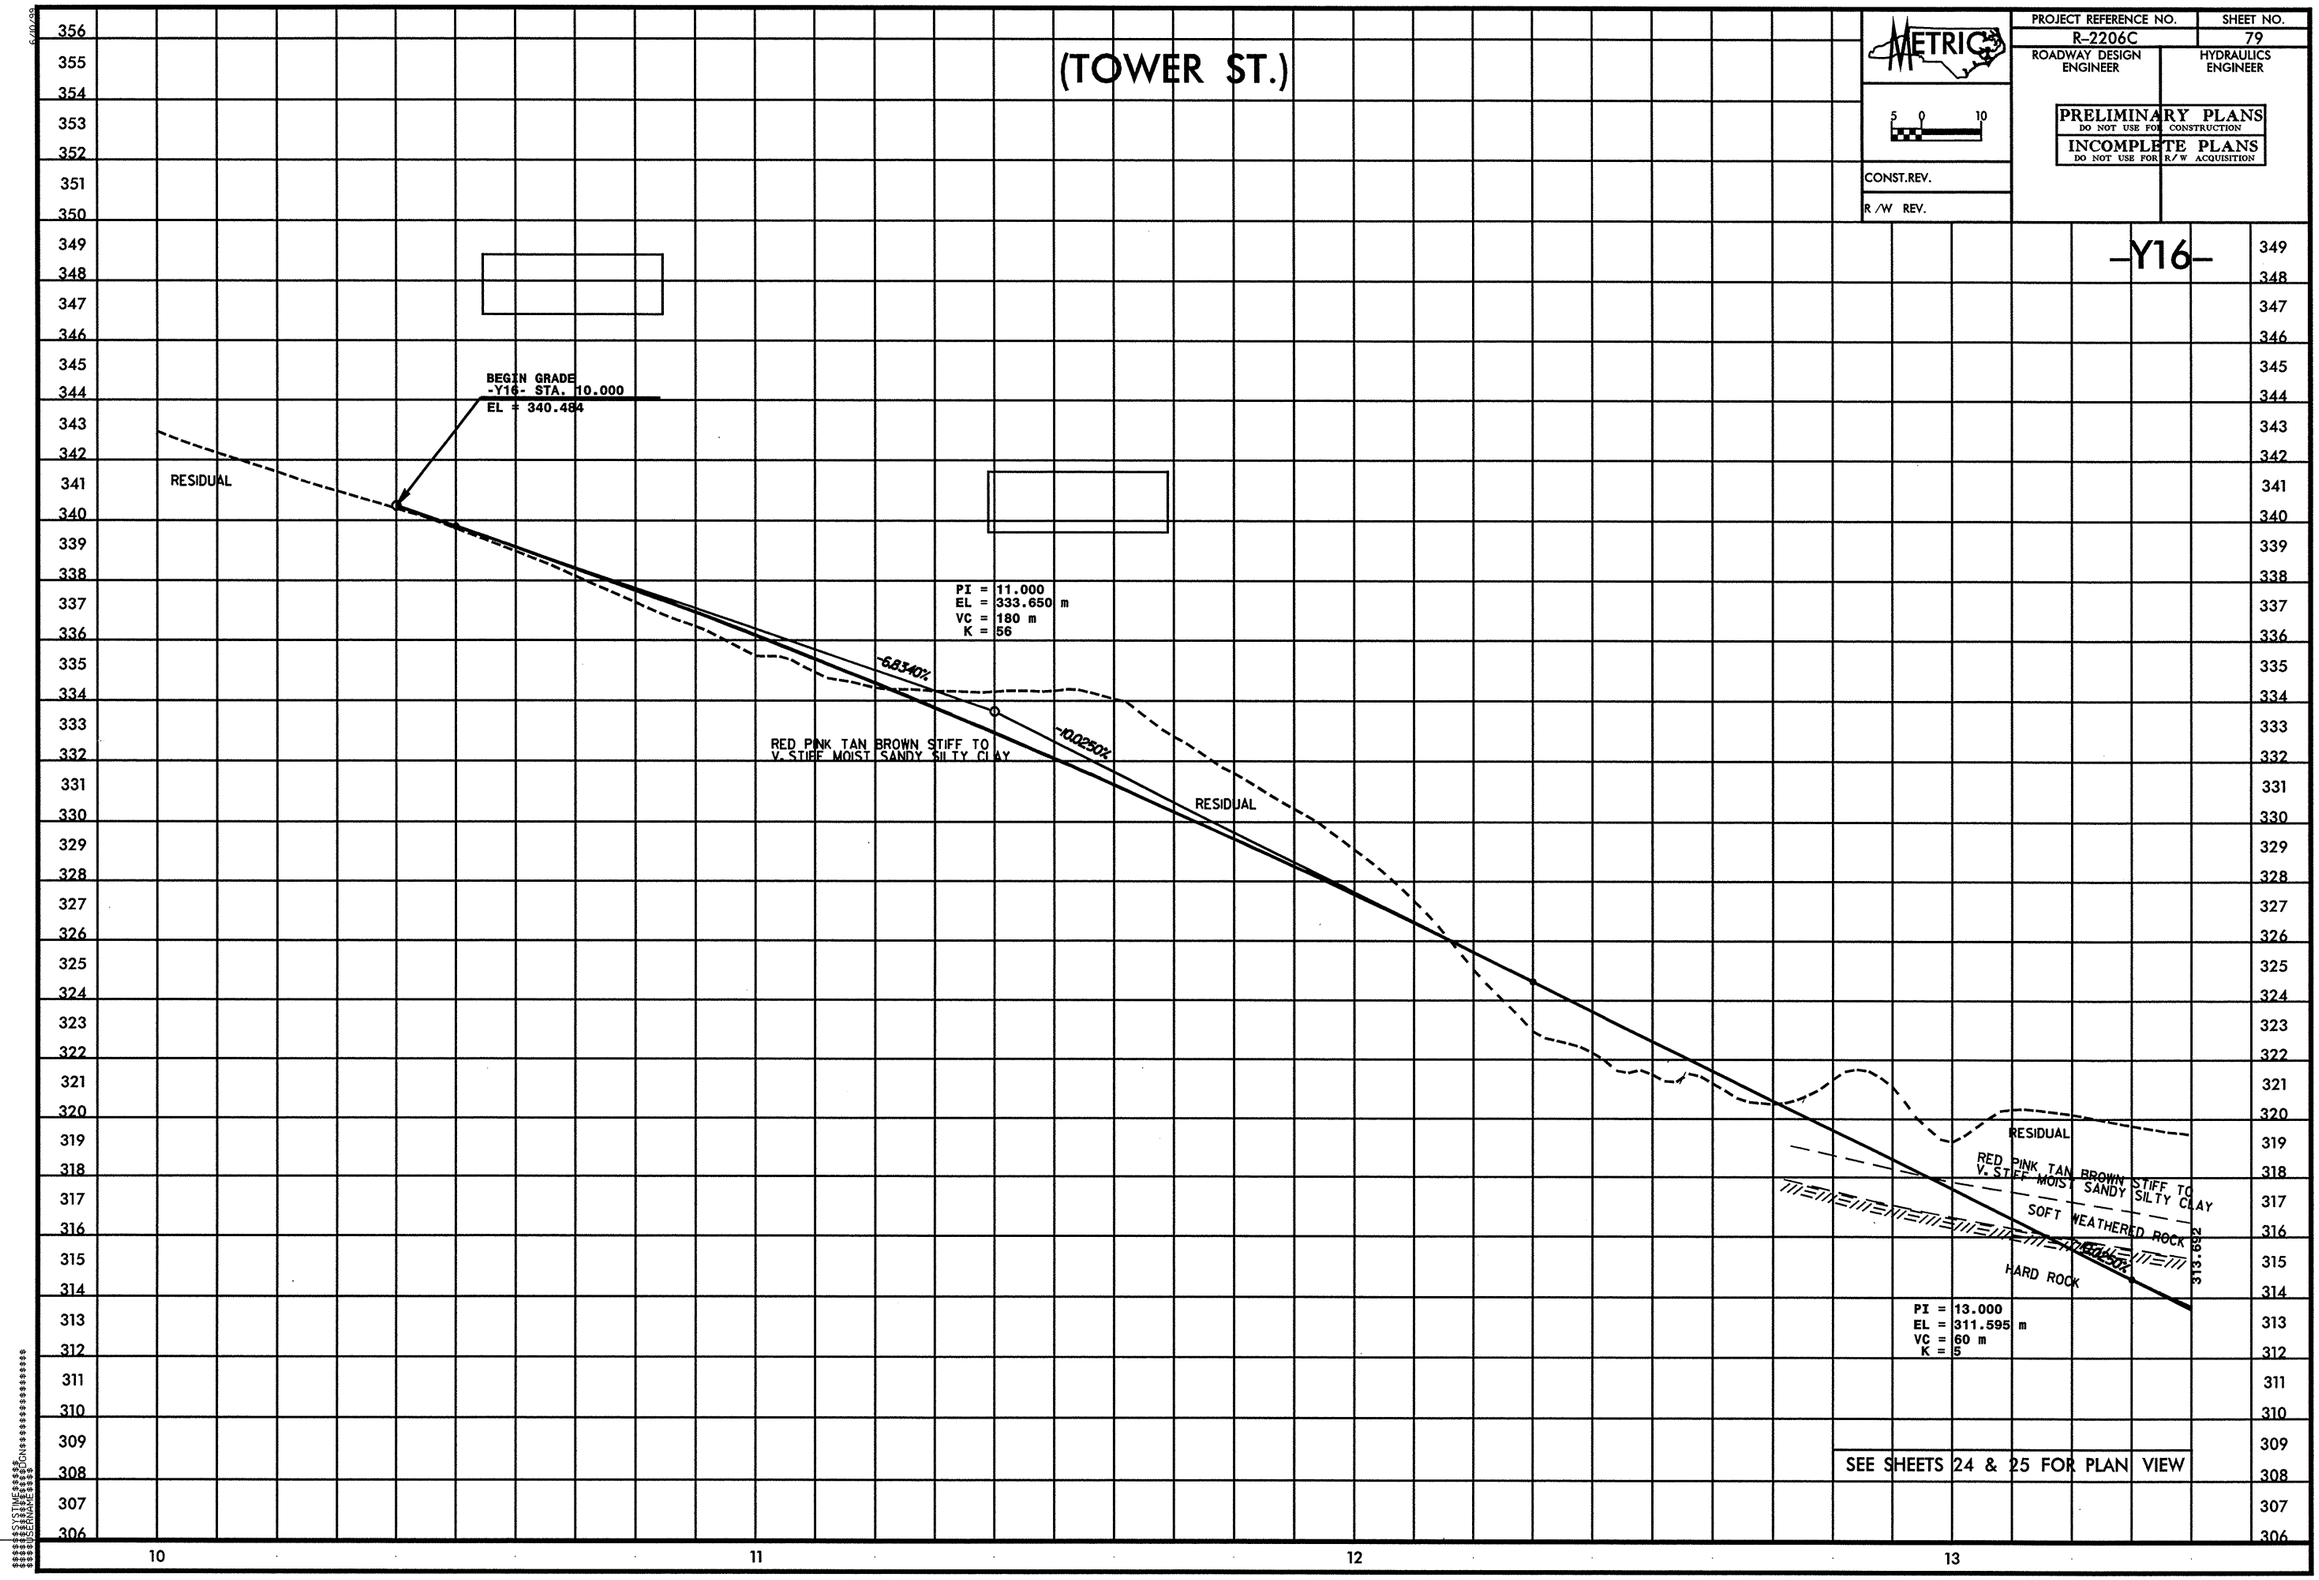

(TOWER ST.)
METRIC
PROJECT REFERENCE NO.
R-2206C
SHEET NO.
79
ROADWAY DESIGN ENGINEER
HYDRAULICS ENGINEER
PRELIMINARY PLANS
DO NOT USE FOR CONSTRUCTION
INCOMPLETE PLANS
DO NOT USE FOR R/W ACQUISITION
CONST.REV.
R/W REV.
-Y16-
BEGIN GRADE
-Y16- STA. 10.000
EL = 340.484
RESIDUAL
PI = 11.000
EL = 333.650 m
VC = 180 m
K = 56
-6.8340%
-10.0250%
RED PINK TAN BROWN STIFF TO
V. STIFF MOIST SANDY SILTY CLAY
RESIDUAL
RESIDUAL
RED PINK TAN BROWN STIFF TO
V. STIFF MOIST SANDY SILTY CLAY
SOFT WEATHERED ROCK
HARD ROCK
313.692
PI = 13.000
EL = 311.595 m
VC = 60 m
K = 5
SEE SHEETS 24 & 25 FOR PLAN VIEW
10
11
12
13