PROJECT REFERENCE NO.	SHEET NO.
R-2206C	78
ROADWAY DESIGN ENGINEER	HYDRAULICS ENGINEER

METRIC

5 0 10

CONST.REV.

R /W REV.

INCOMPLETE PLANS
DO NOT USE FOR R/W ACQUISITION

PRELIMINARY PLANS
DO NOT USE FOR CONSTRUCTION

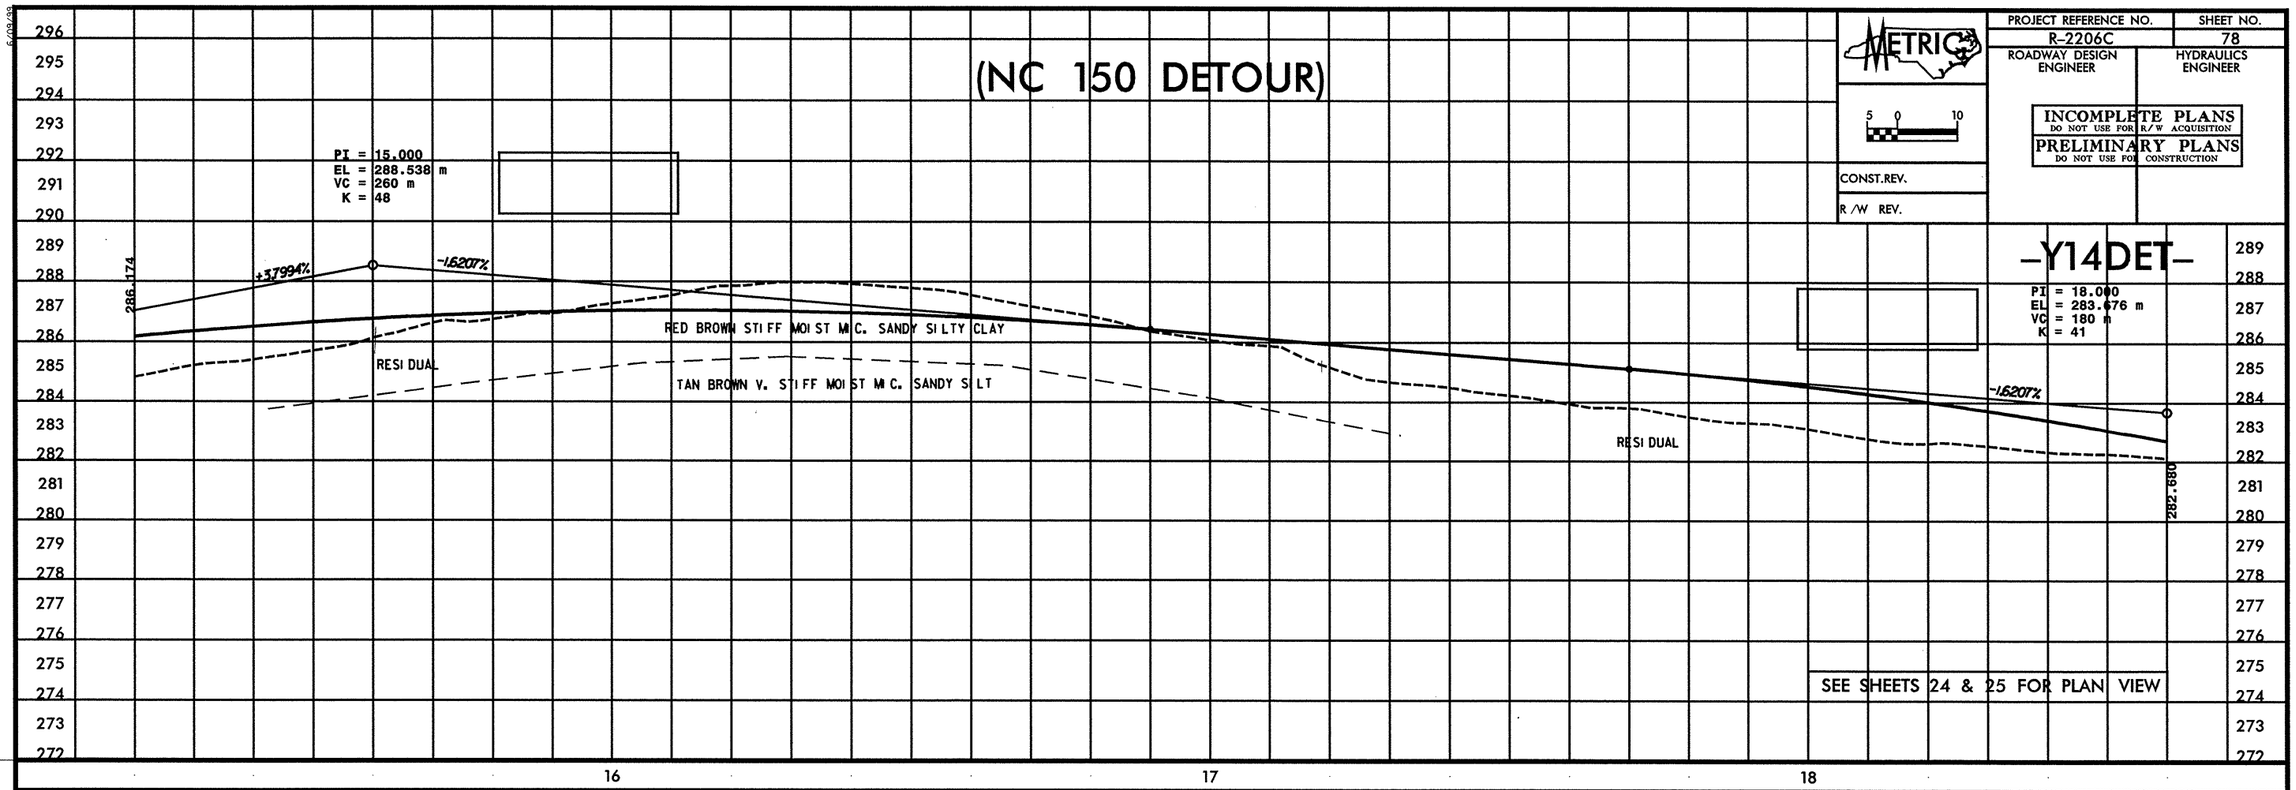

SEE SHEETS 24 & 25 FOR PLAN VIEW

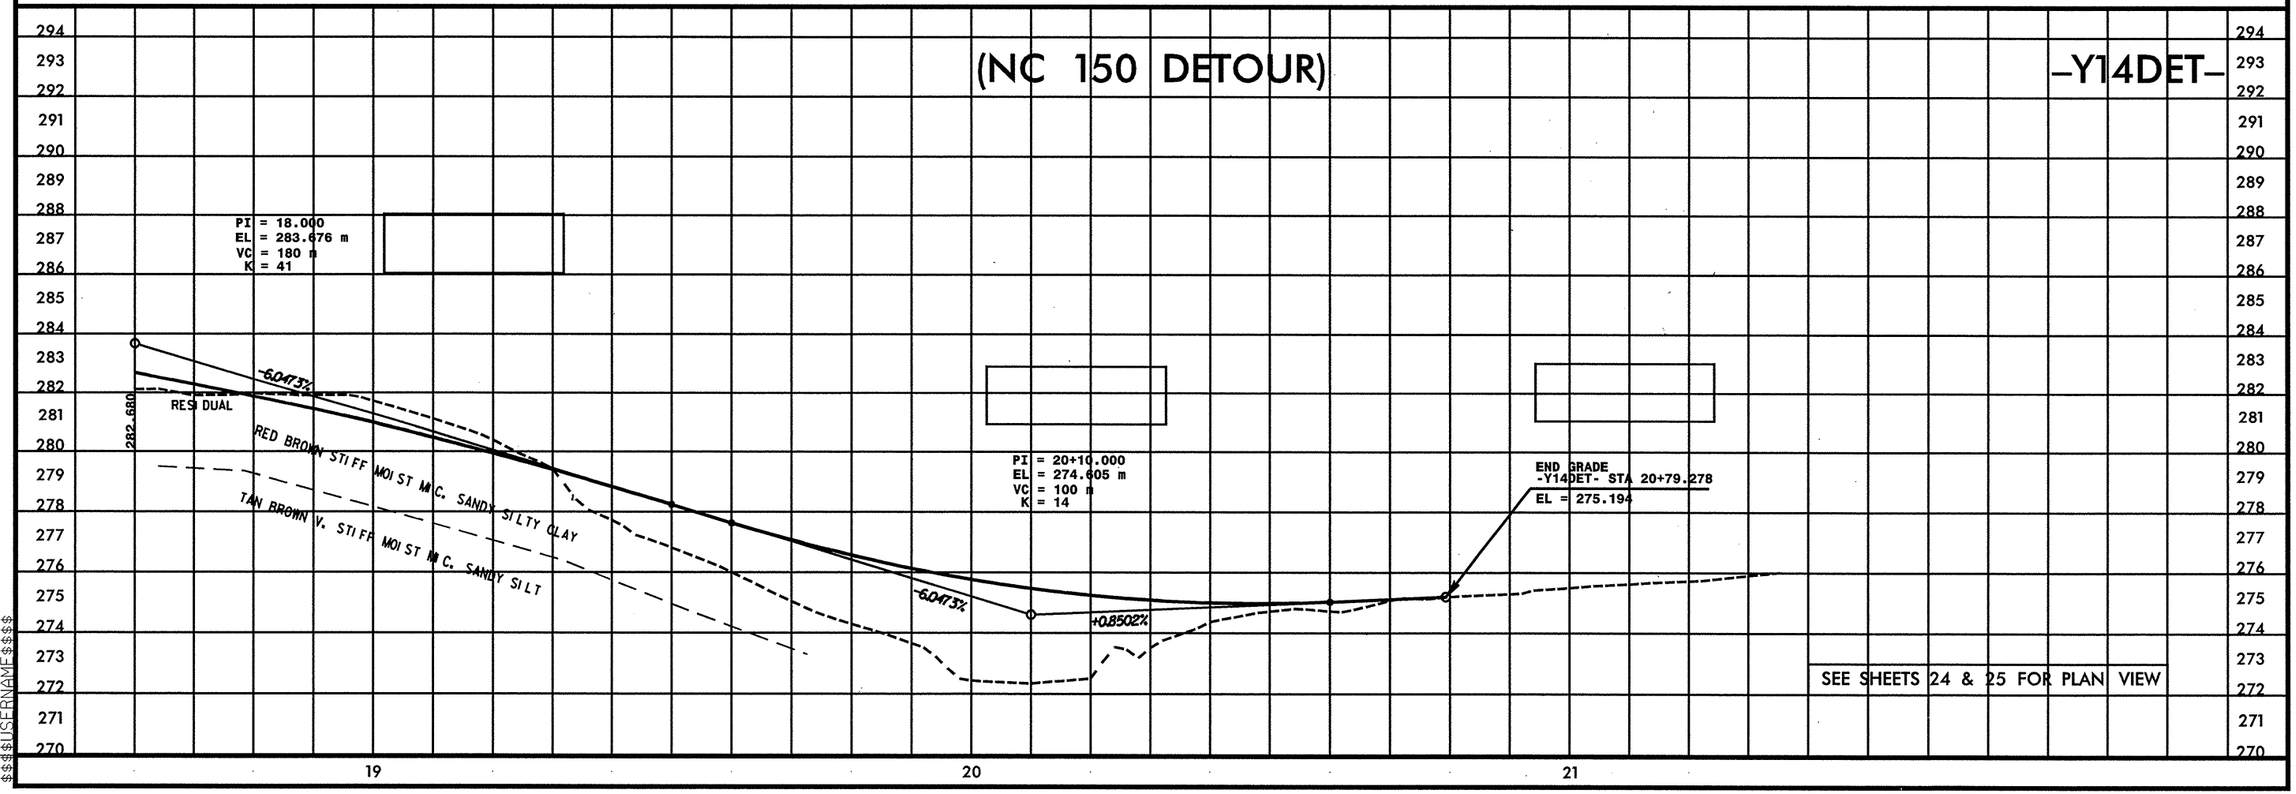

SEE SHEETS 24 & 25 FOR PLAN VIEW

6/19/95
$$$$SYSTIME$$$$DGN$$$$
$$$$DISENAME$$$$