PROJECT REFERENCE NO.	SHEET NO.
R-2206C	77
ROADWAY DESIGN ENGINEER	HYDRAULICS ENGINEER

METRIC

5 0 10

CONST.REV.

R/W REV.

INCOMPLETE PLANS
DO NOT USE FOR R/W ACQUISITION
PRELIMINARY PLANS
DO NOT USE FOR CONSTRUCTION

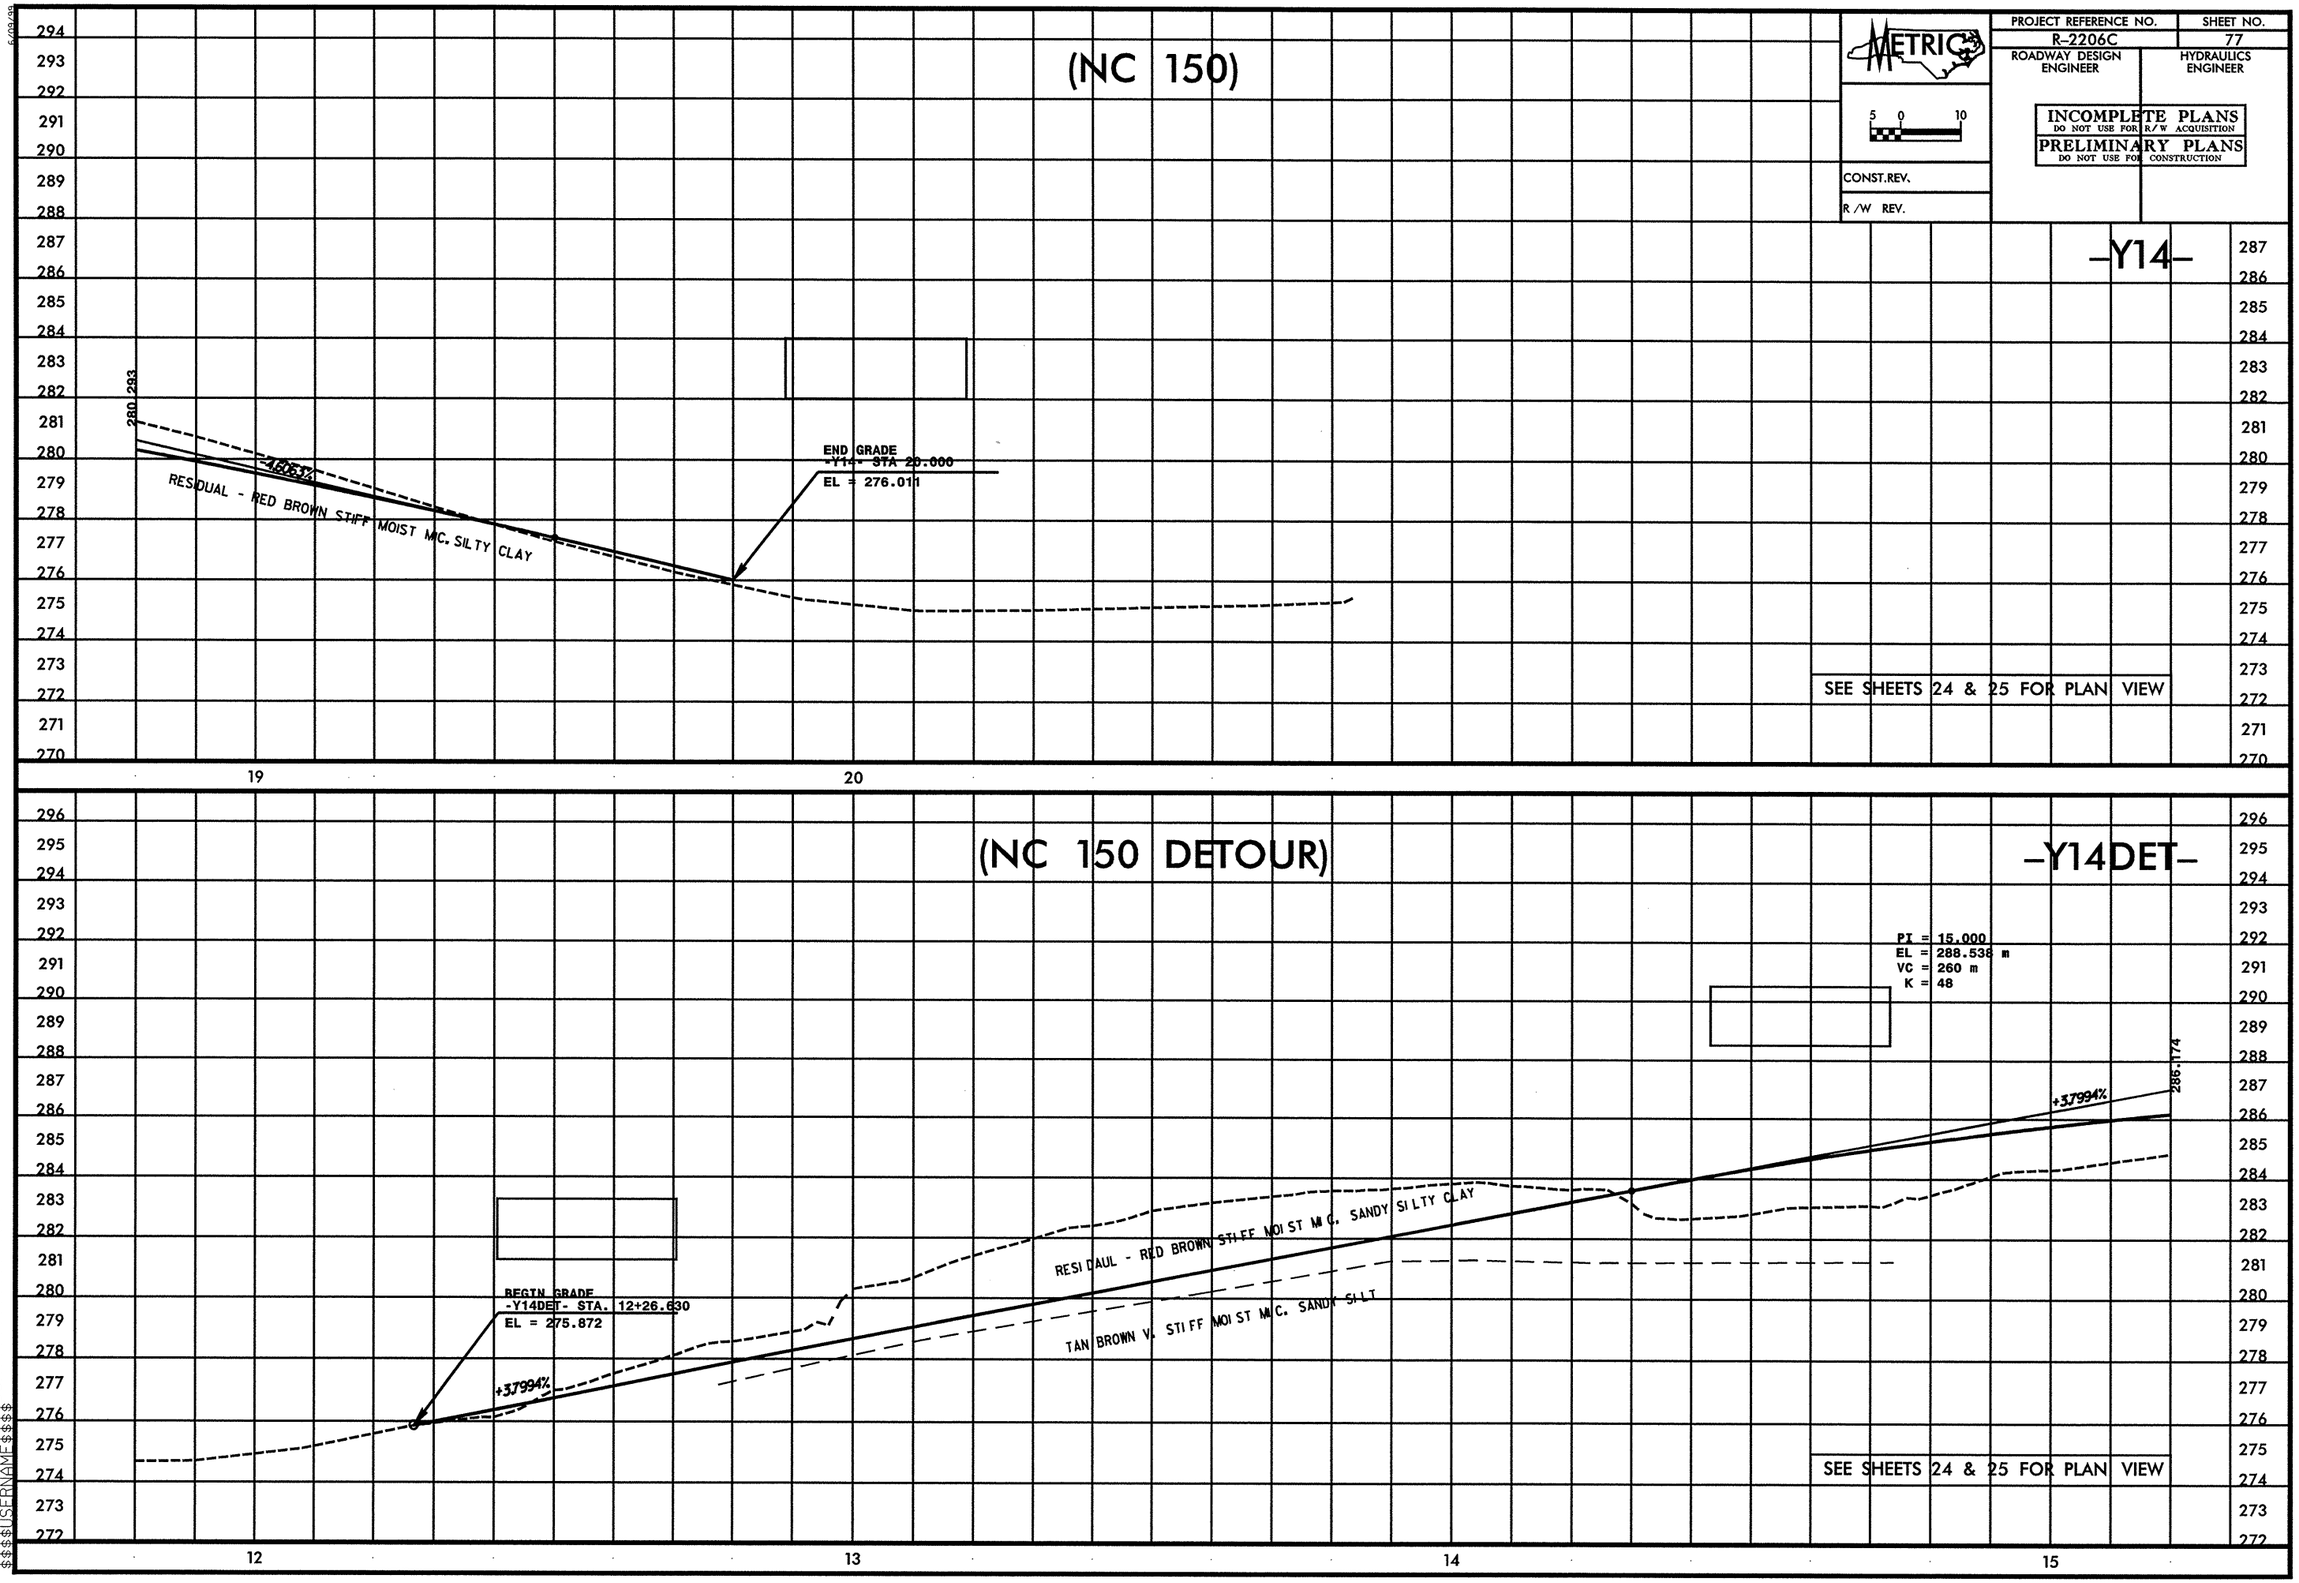

$$$$SYSTIME$$$$DGN$$$$
$$$$USERNAME$$$$