PROJECT REFERENCE NO.	SHEET NO.
R-2206C	72
ROADWAY DESIGN ENGINEER	HYDRAULICS ENGINEER

METRIC

5 0 10

CONST.REV.

R/W REV.

INCOMPLETE PLANS
DO NOT USE FOR R/W ACQUISITION

PRELIMINARY PLANS
DO NOT USE FOR CONSTRUCTION

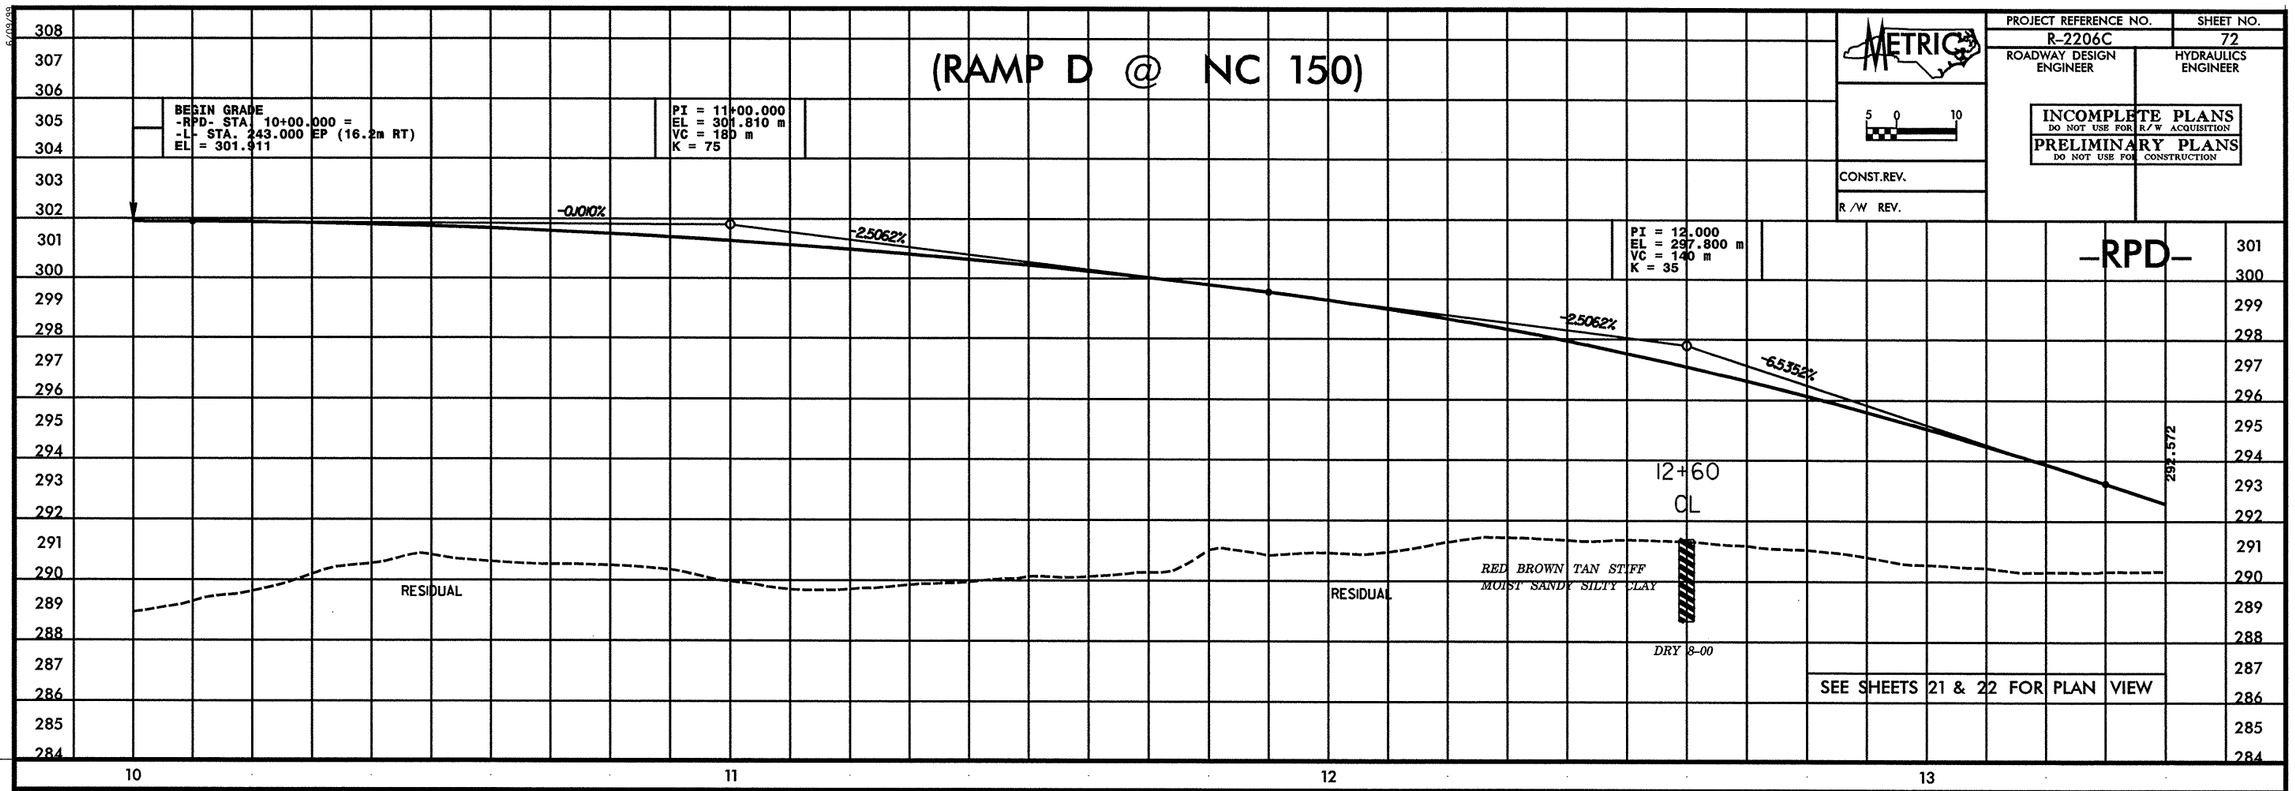

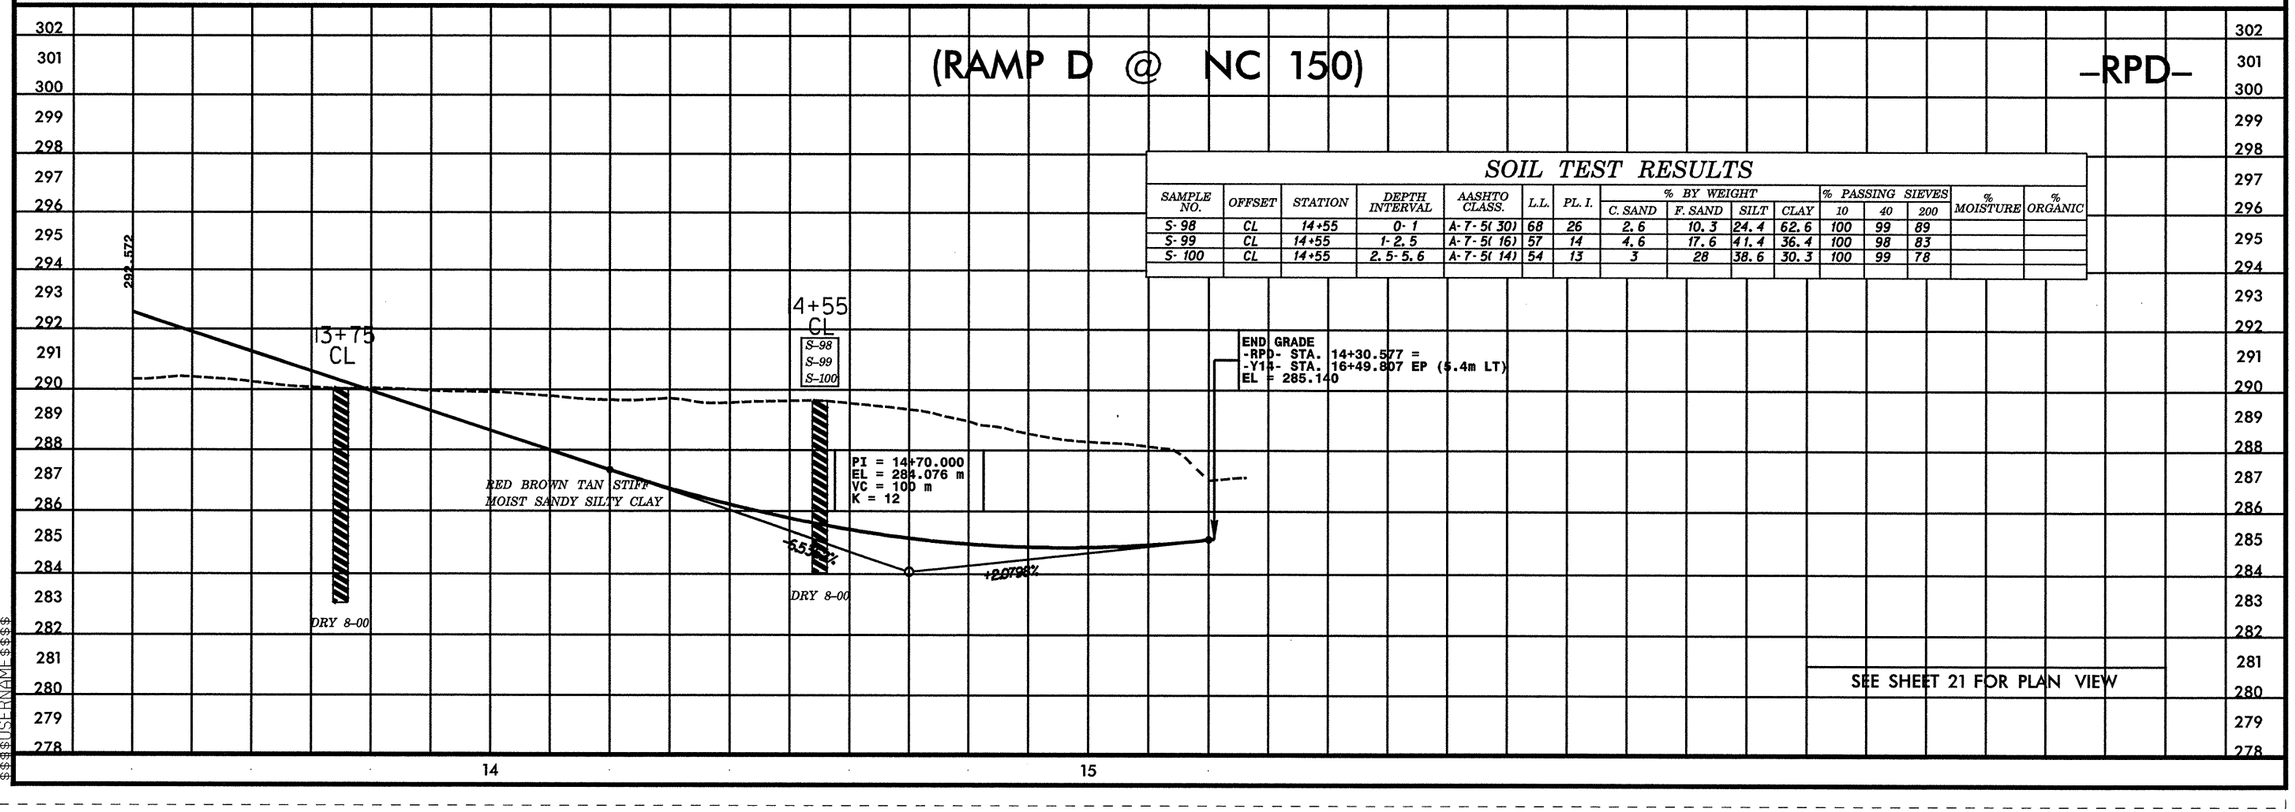

SOIL TEST RESULTS

SAMPLE NO.	OFFSET	STATION	DEPTH INTERVAL	AASHTO CLASS.	L.L.	PL. I.	% BY WEIGHT				% PASSING SIEVES			% MOISTURE	% ORGANIC
							C. SAND	F. SAND	SILT	CLAY	10	40	200		
S-98	CL	14+55	0-1	A-7-5(30)	68	26	2.6	10.3	24.4	62.6	100	99	89		
S-99	CL	14+55	1-2.5	A-7-5(16)	57	14	4.6	17.6	41.4	36.4	100	98	83		
S-100	CL	14+55	2.5-5.6	A-7-5(14)	54	13	3	28	38.6	30.3	100	99	78		

SYSTIME$$$$ DGN$$$$ USERNAME$$$$