PROJECT REFERENCE NO.	SHEET NO.
R-2206C	56
ROADWAY DESIGN ENGINEER	HYDRAULICS ENGINEER

METRIC

5 0 10

CONST.REV.

R/W REV.

PRELIMINARY PLANS
DO NOT USE FOR CONSTRUCTION

INCOMPLETE PLANS
DO NOT USE FOR R/W ACQUISITION

(NC 16)

SOIL TEST RESULTS

SAMPLE NO.	OFFSET	STATION	DEPTH INTERVAL	AASHTO CLASS.	L.L.	PL. I.	% BY WEIGHT C. SAND	F. SAND	SILT	CLAY	% PASSING SIEVES 10	40	200	% MOISTURE	% ORGANIC
S-48	25RT	212+20	0.79-1.09	A-7-6	42	16	27.2	27	9.6	36.3	100	85	50		
S-49	10RT	213+20	0-1	A-4	38	6	19.1	39.7	17	24.2	100	89	51		
SS-50	10LT	214+00	1.15-1.45	A-7-5	48	17	10.7	26.2	24.9	38.3	100	94	72		
SS-51	10LT	214+00	2.67-2.97	A-4	32	NP	24.4	33.8	21.7	20.1	100	85	50		
SS-52	10LT	214+00	4.19-4.49	A-4	36	NP	38.9	29	16	16.1	98	70	37		

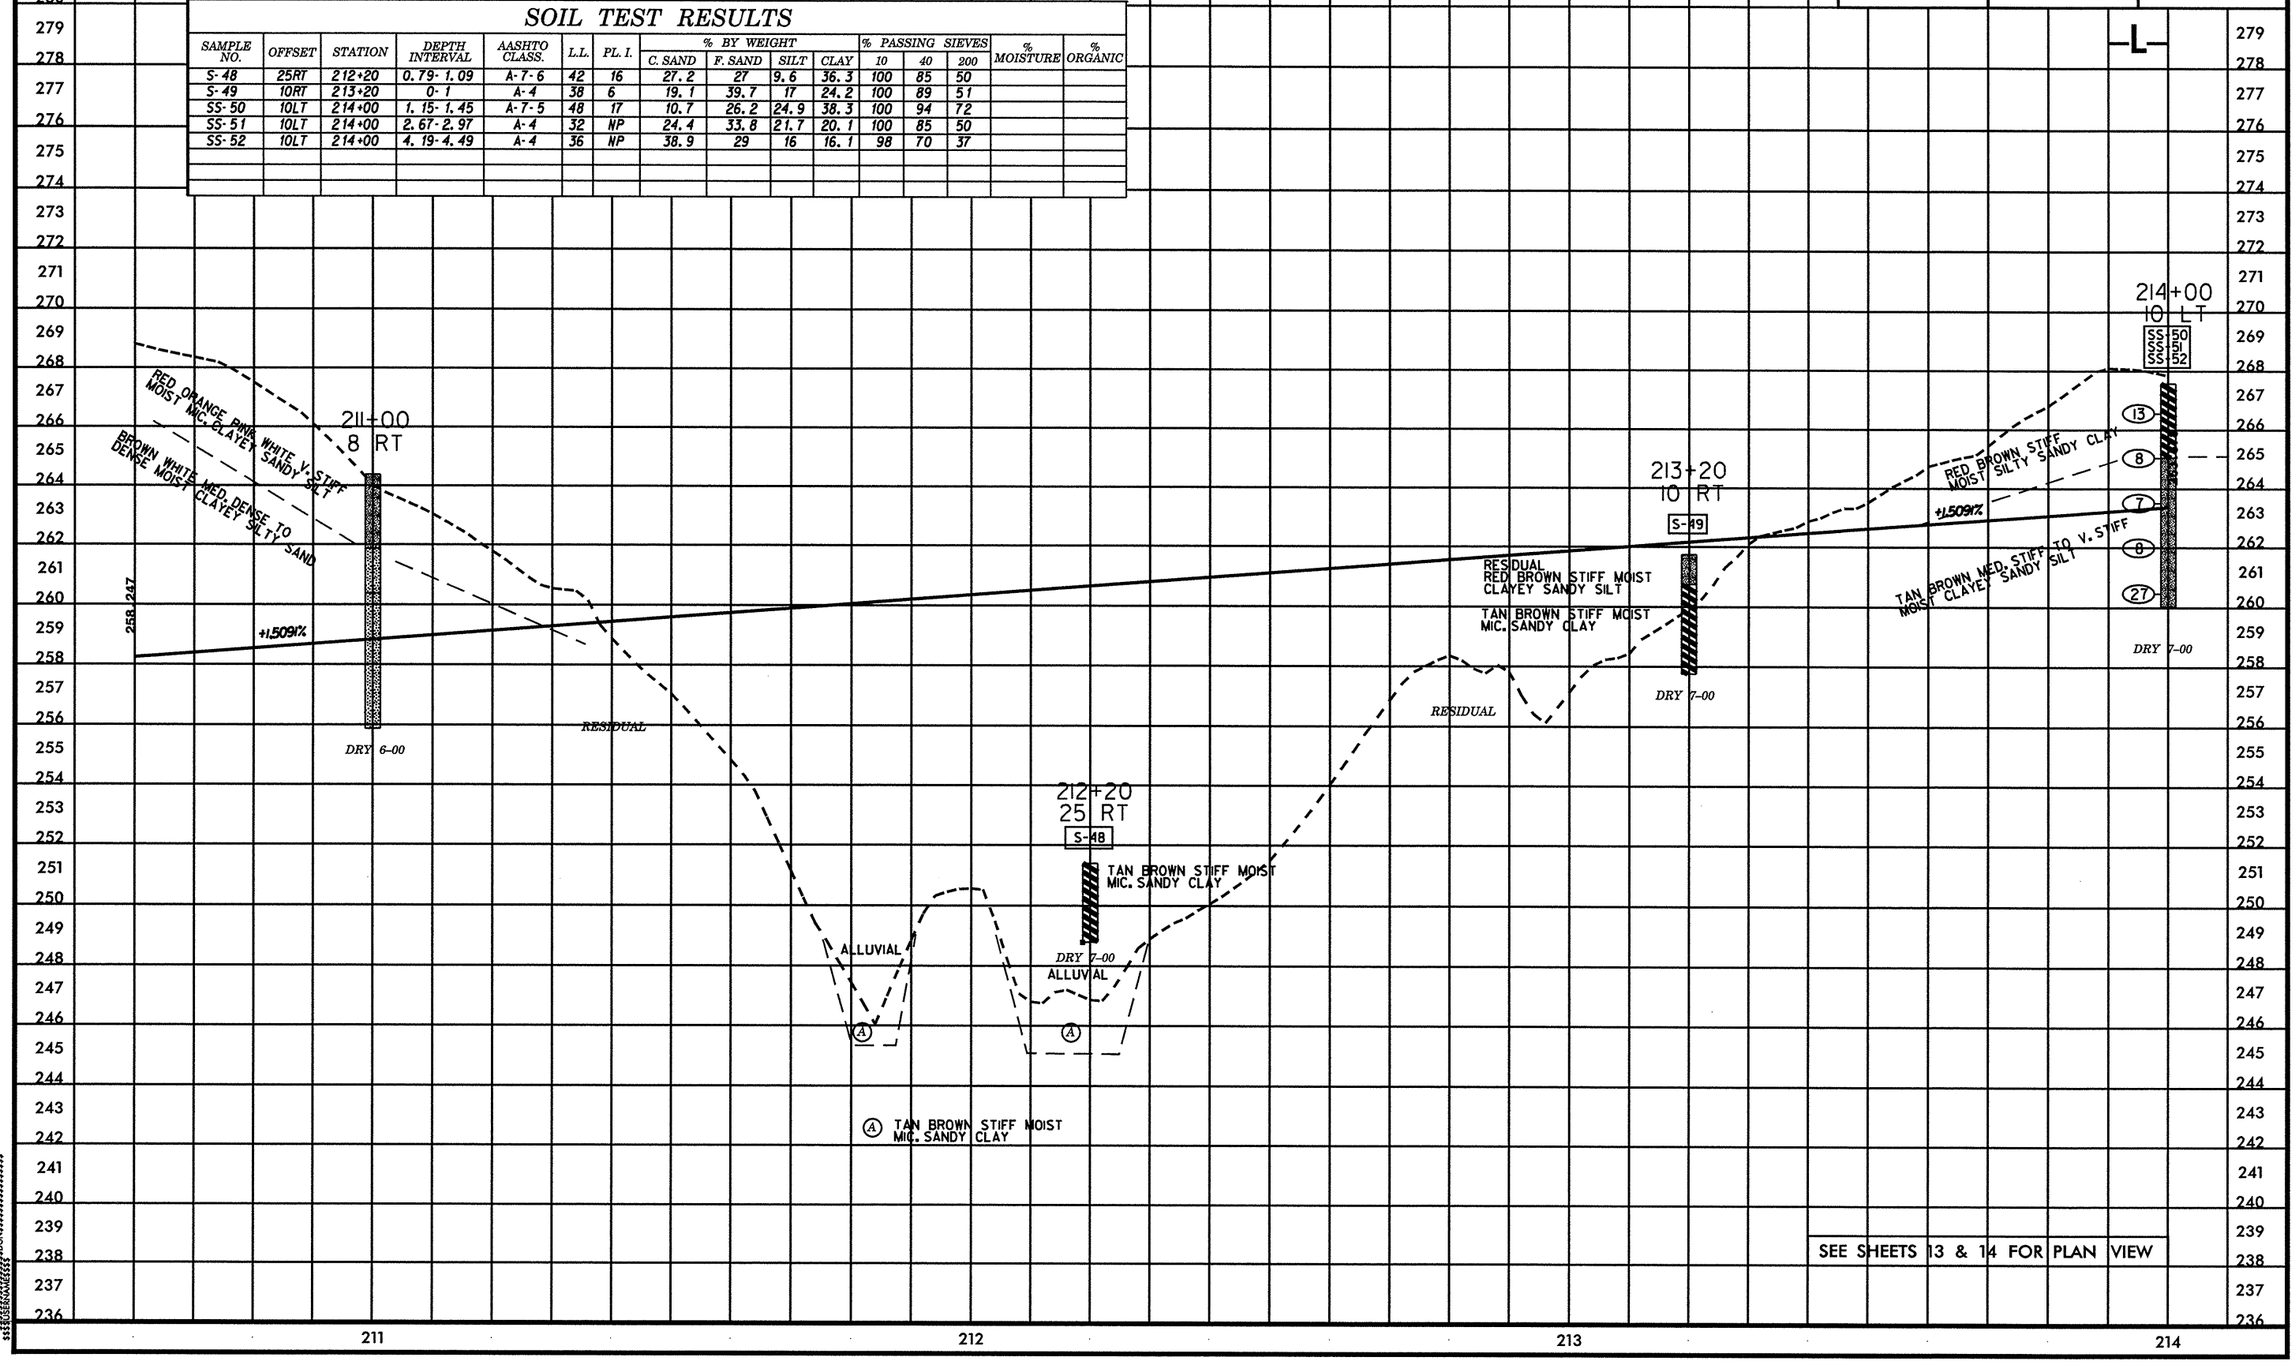

SEE SHEETS 13 & 14 FOR PLAN VIEW