PROJECT REFERENCE NO.	SHEET NO.
R-2206C	53

ROADWAY DESIGN ENGINEER

HYDRAULICS ENGINEER

INCOMPLETE PLANS
DO NOT USE FOR R/W ACQUISITION

PRELIMINARY PLANS
DO NOT USE FOR CONSTRUCTION

METRIC

CONST.REV.

R /W REV.

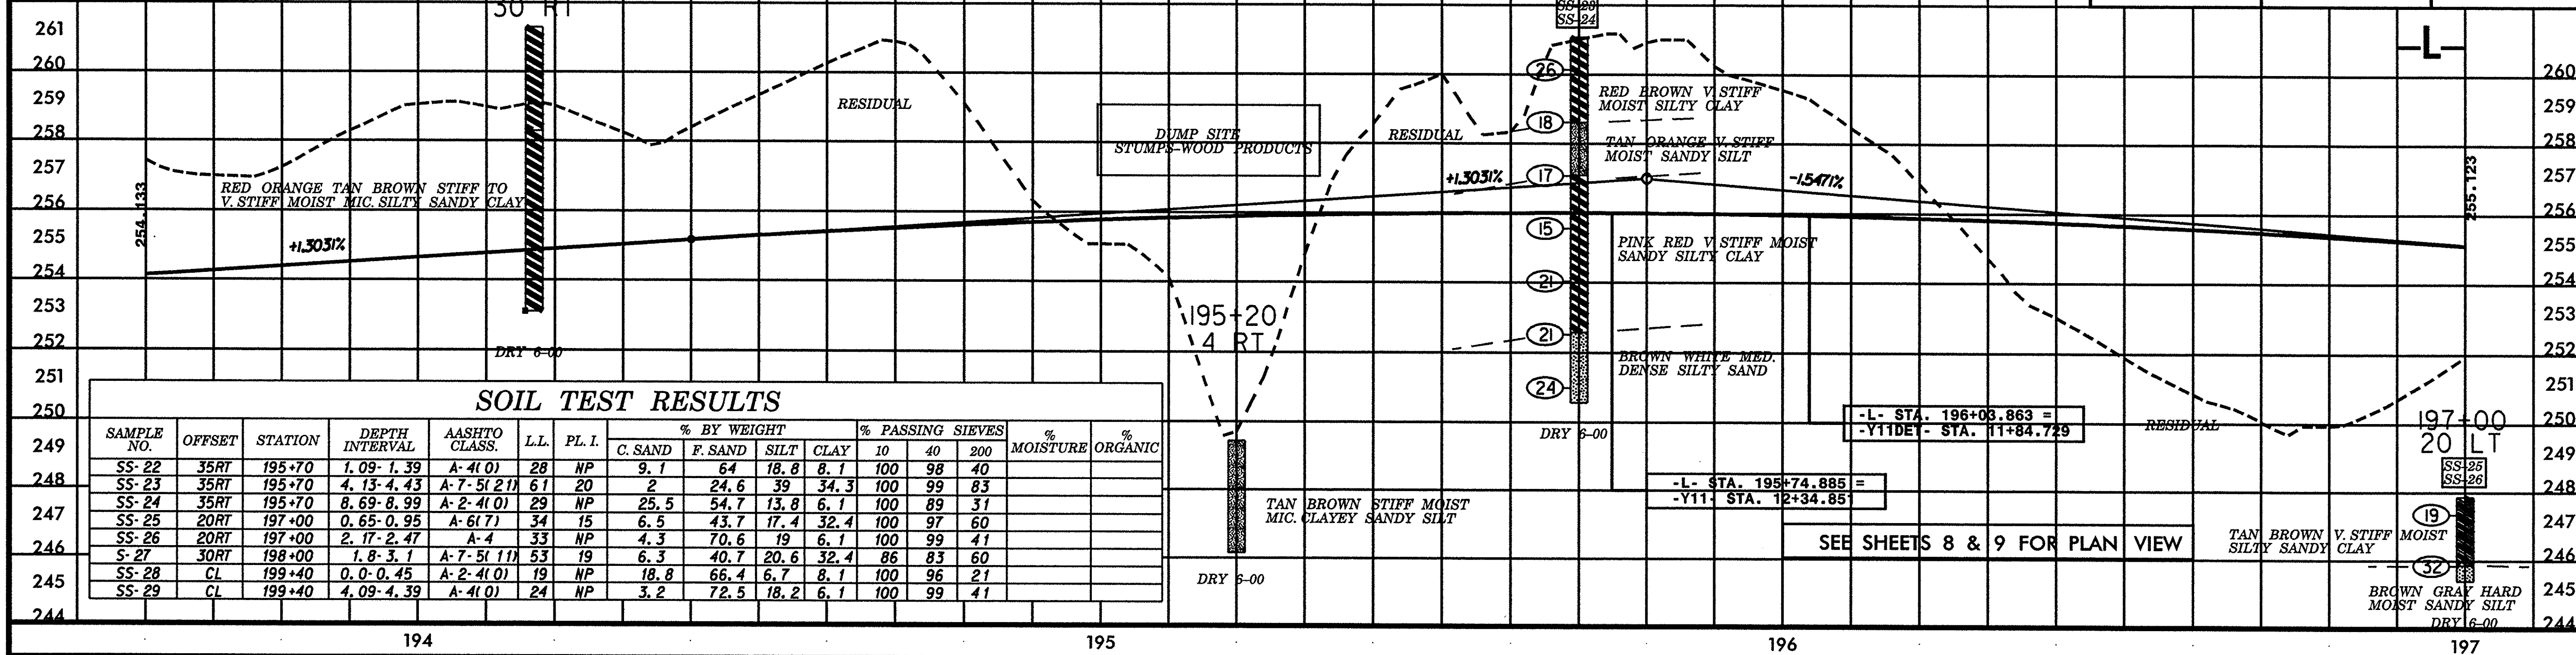

SOIL TEST RESULTS
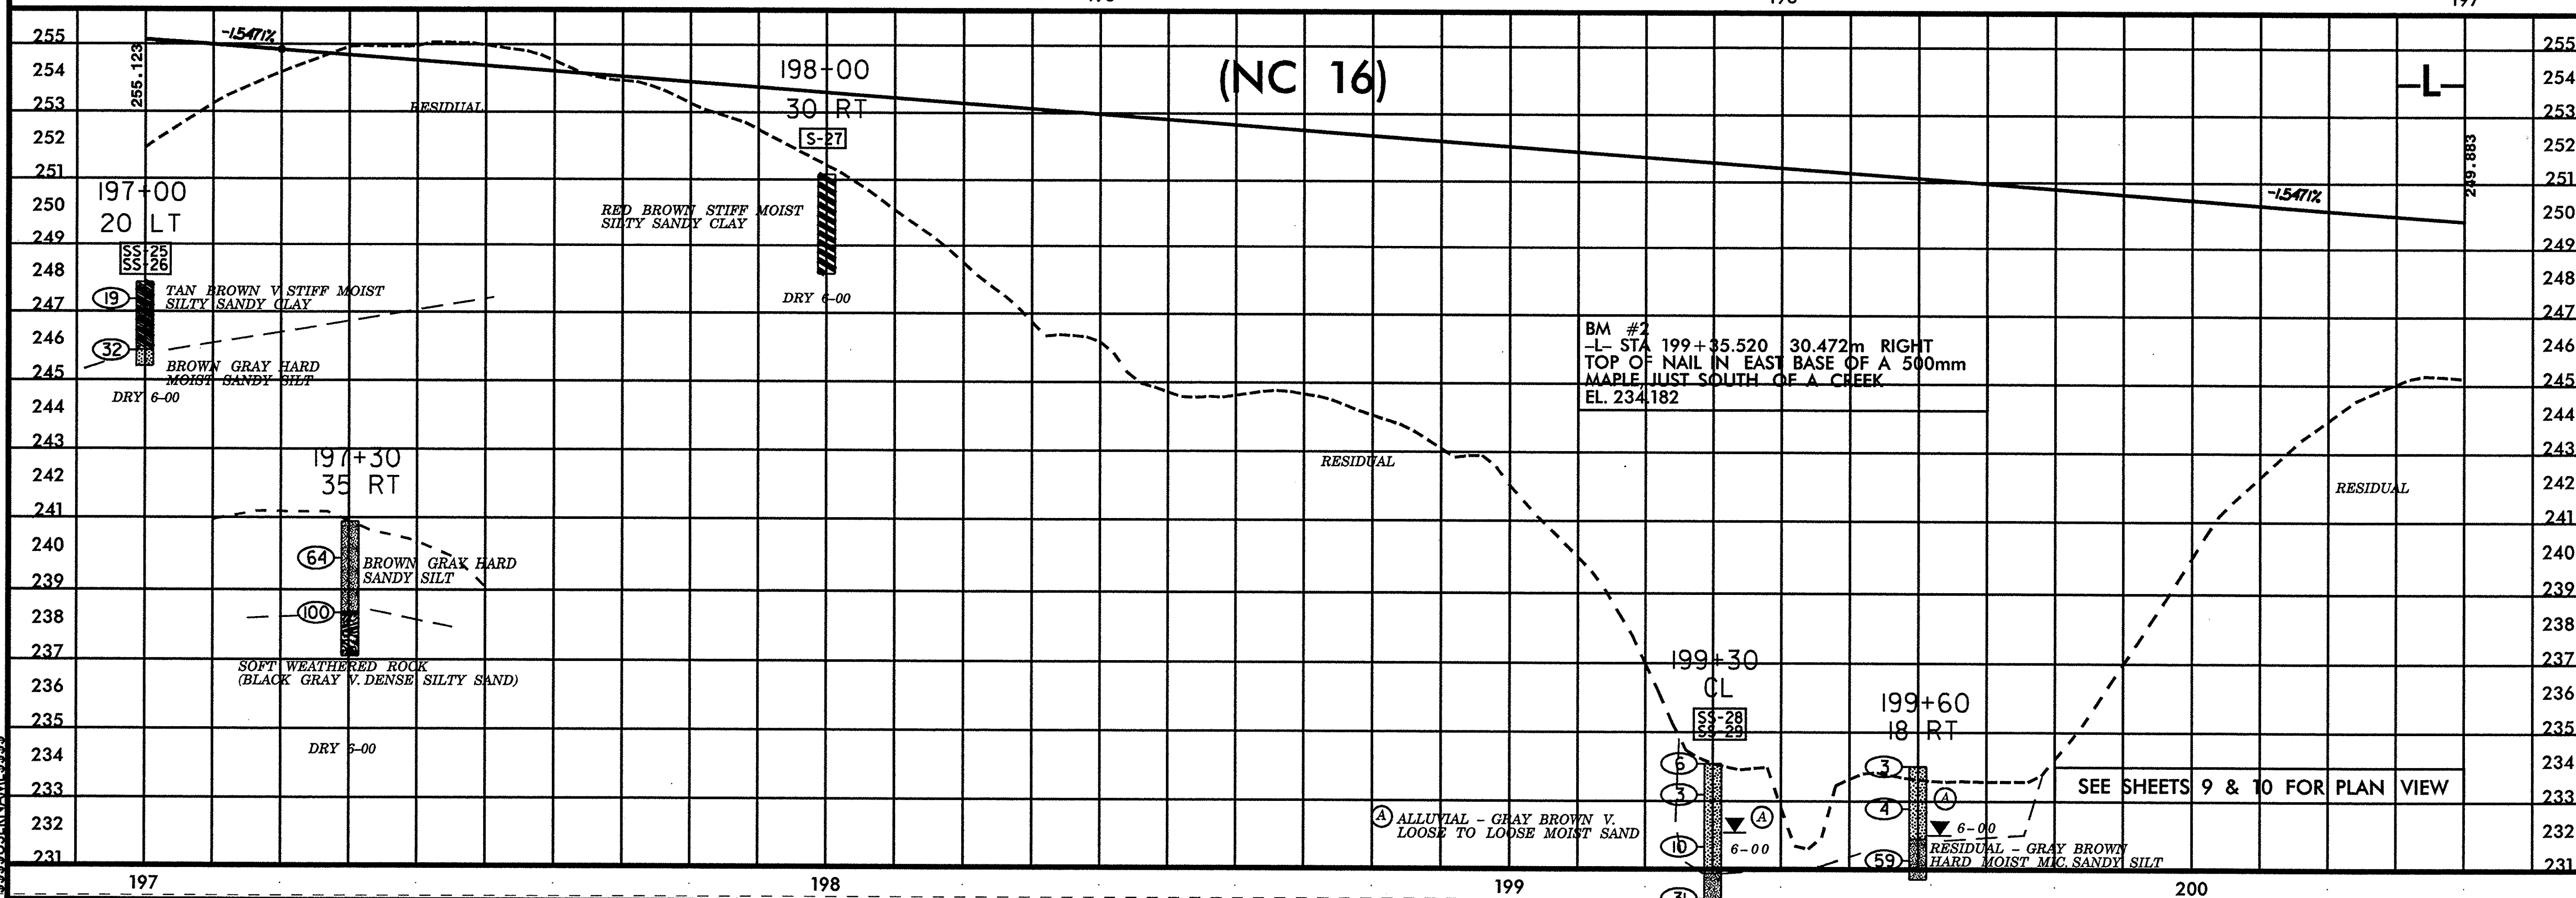
SAMPLE NO.	OFFSET	STATION	DEPTH INTERVAL	AASHTO CLASS.	L.L.	PL. I.	% BY WEIGHT C. SAND	F. SAND	SILT	CLAY	% PASSING SIEVES 10	40	200	% MOISTURE	% ORGANIC
SS-22	35RT	195+70	1.09-1.39	A-4(0)	28	NP	9.1	64	18.8	8.1	100	98	40		
SS-23	35RT	195+70	4.13-4.43	A-7-5(21)	61	20	2	24.6	39	34.3	100	99	83		
SS-24	35RT	195+70	8.69-8.99	A-2-4(0)	29	NP	25.5	54.7	13.8	6.1	100	89	31		
SS-25	20RT	197+00	0.65-0.95	A-6(7)	34	15	6.5	43.7	17.4	32.4	100	97	60		
SS-26	20RT	197+00	2.17-2.47	A-4	33	NP	4.3	70.6	19	6.1	100	99	41		
S-27	30RT	198+00	1.8-3.1	A-7-5(11)	53	19	6.3	40.7	20.6	32.4	86	83	60		
SS-28	CL	199+40	0.0-0.45	A-2-4(0)	19	NP	18.8	66.4	6.7	8.1	100	96	21		
SS-29	CL	199+40	4.09-4.39	A-4(0)	24	NP	3.2	72.5	18.2	6.1	100	99	41