PROJECT REFERENCE NO.	SHEET NO.
R-2206C	32
R/W SHEET NO.	32
ROADWAY DESIGN ENGINEER	HYDRAULICS ENGINEER

METRIC

5 0 10

INCOMPLETE PLANS
DO NOT USE FOR R/W ACQUISITION

PRELIMINARY PLANS
DO NOT USE FOR CONSTRUCTION

CONST.REV.
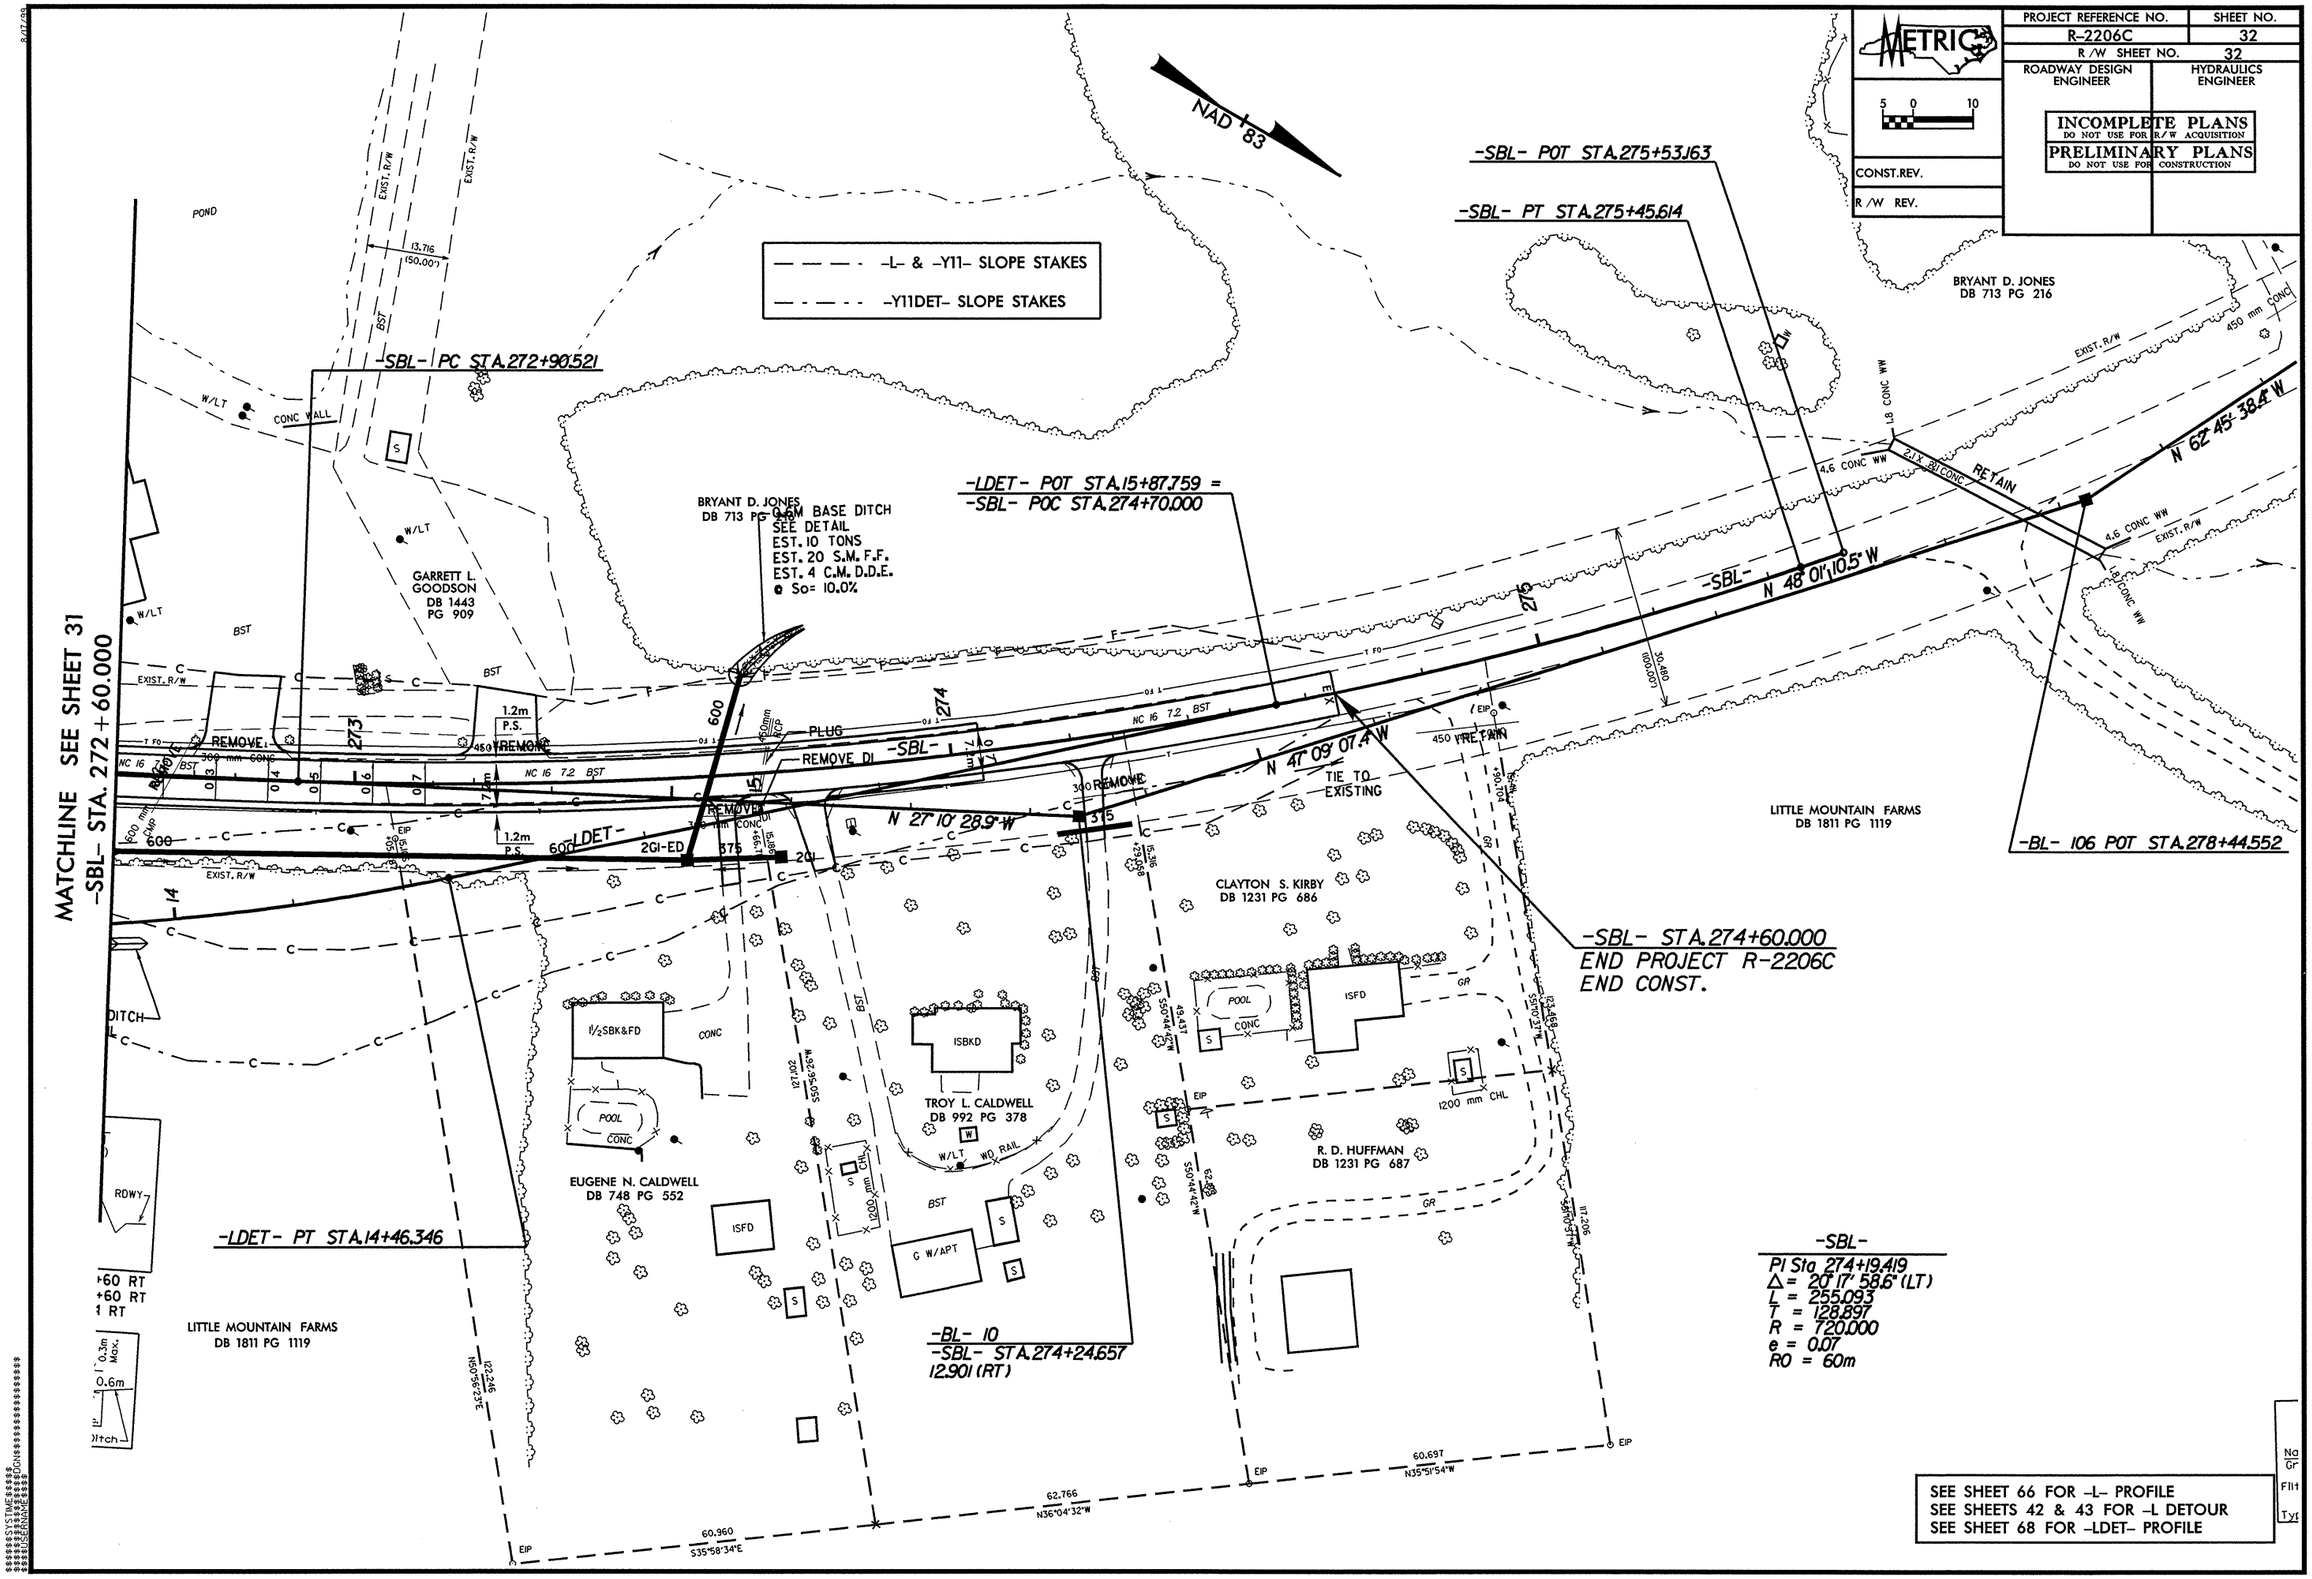
R/W REV.