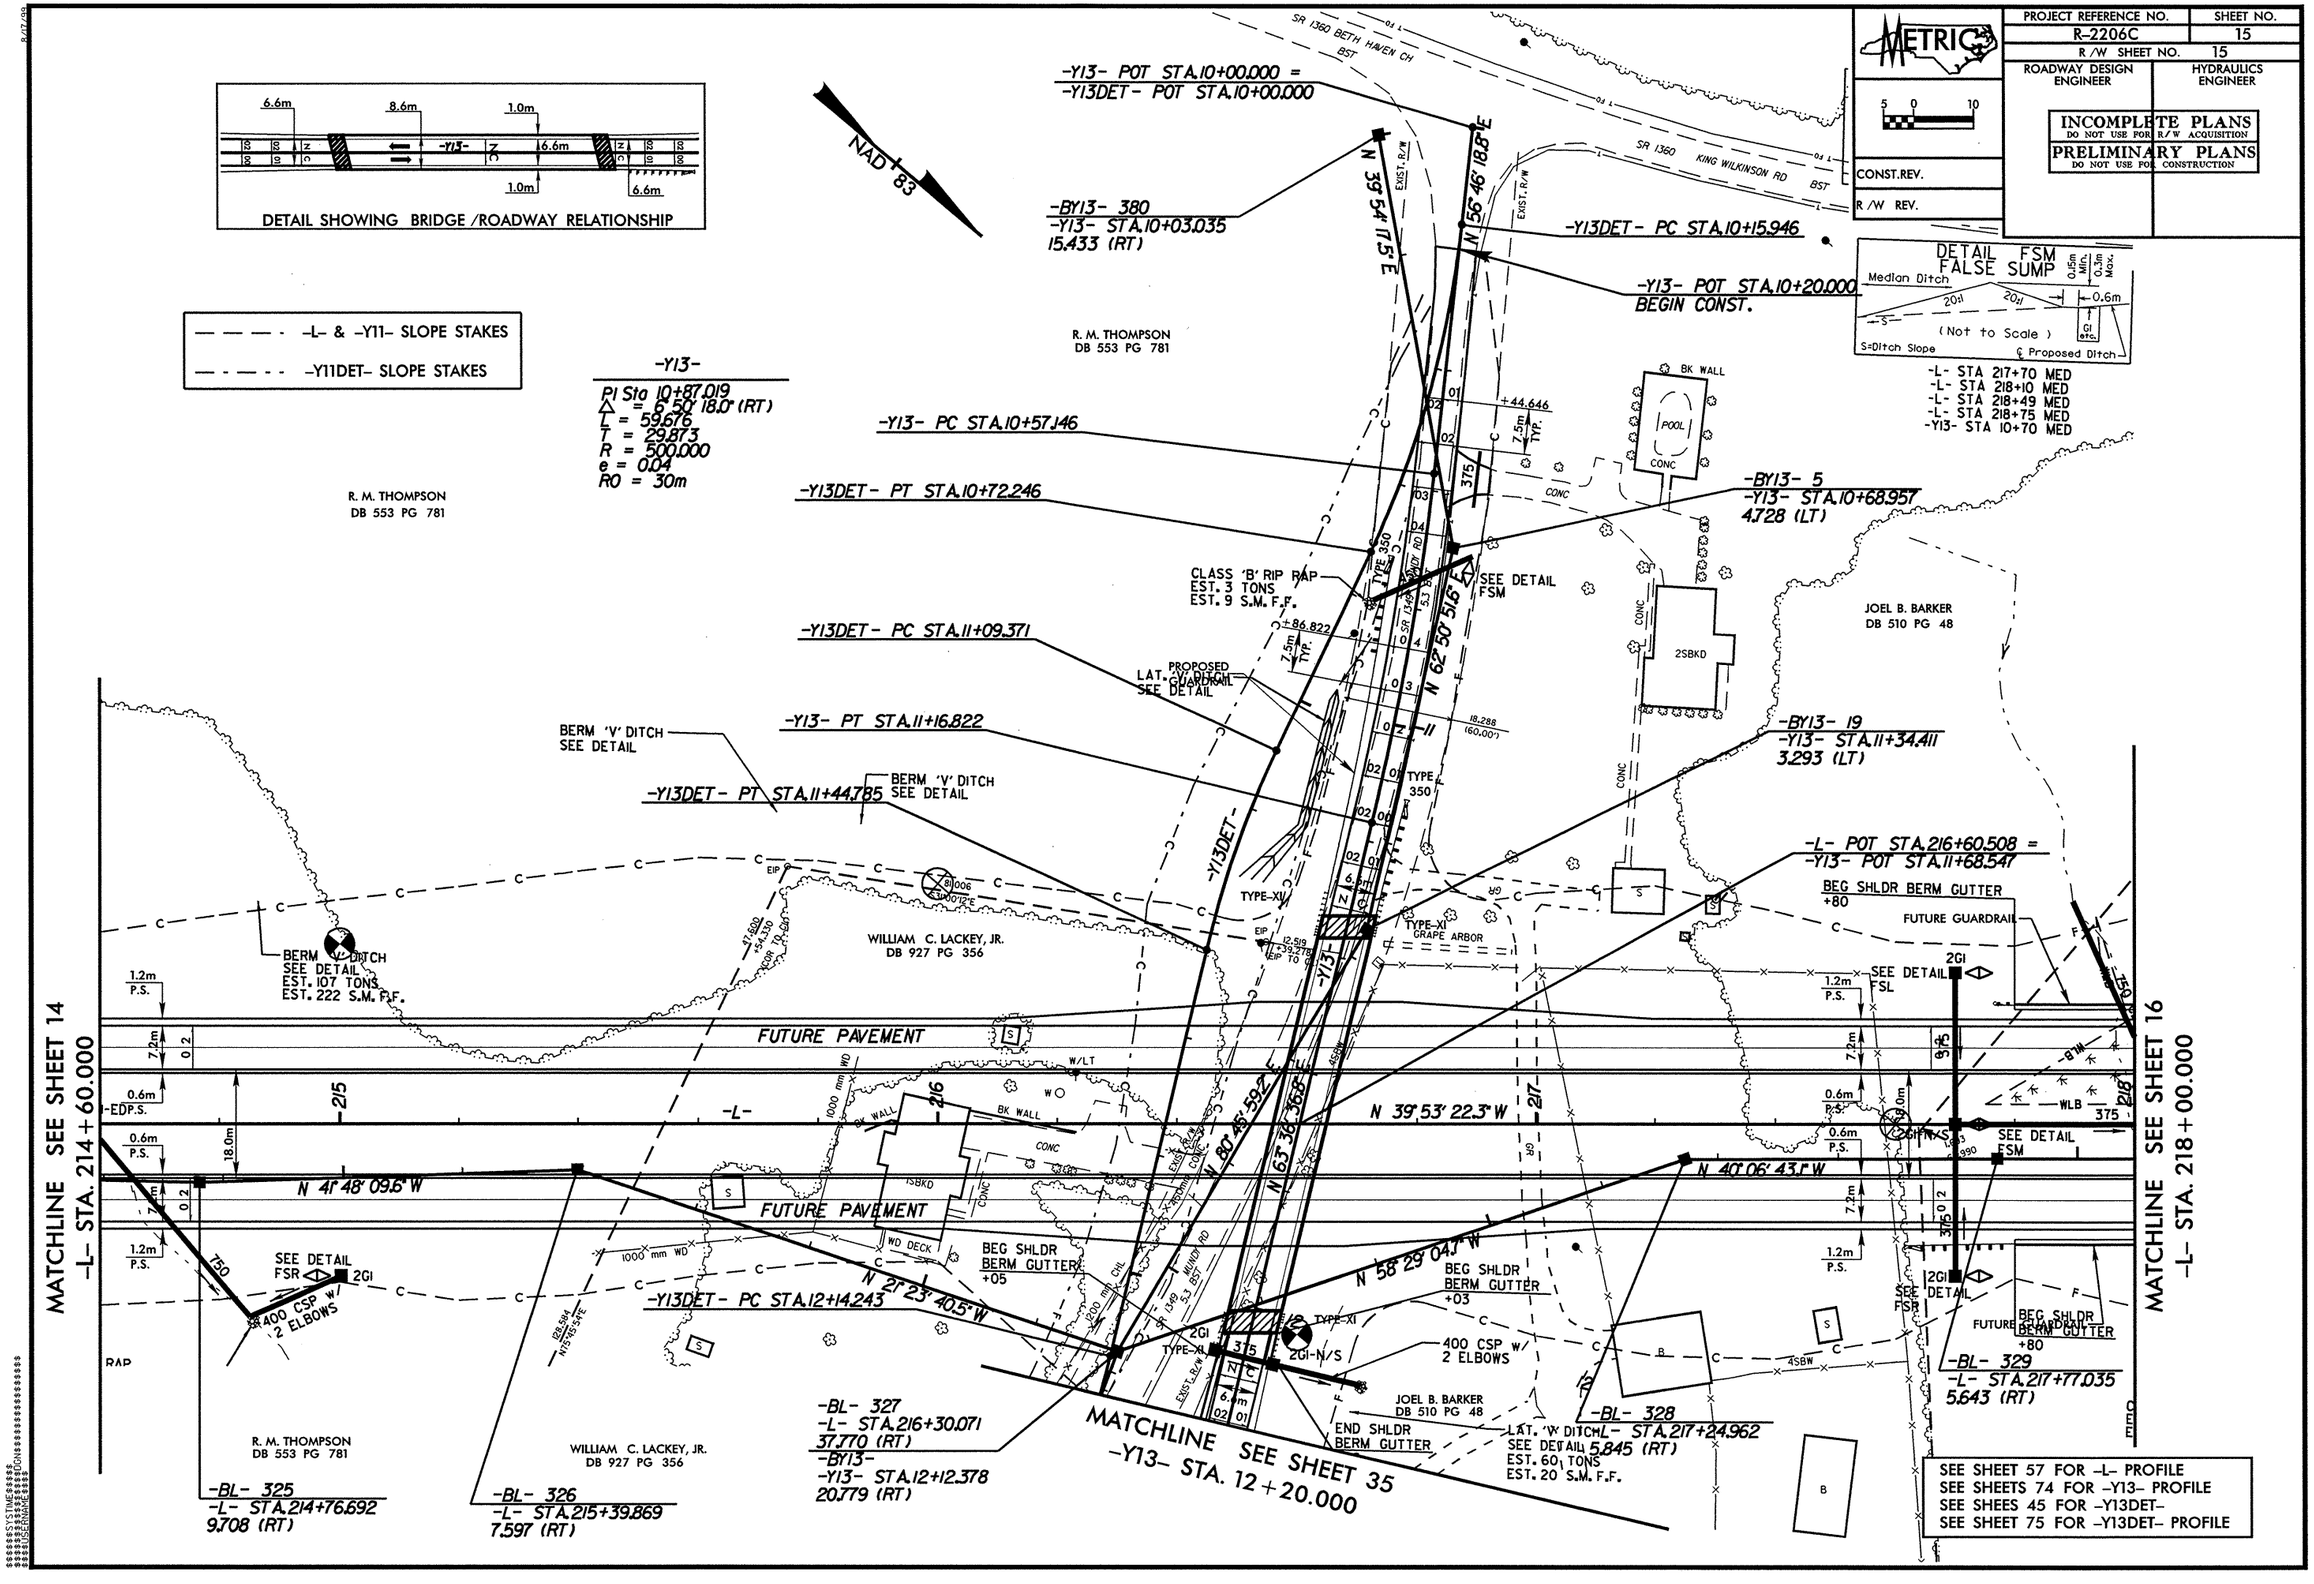

METRIC
PROJECT REFERENCE NO. R-2206C
SHEET NO. 15
R/W SHEET NO. 15
ROADWAY DESIGN ENGINEER
HYDRAULICS ENGINEER
INCOMPLETE PLANS
DO NOT USE FOR R/W ACQUISITION
PRELIMINARY PLANS
DO NOT USE FOR CONSTRUCTION
CONST.REV.
R/W REV.
DETAIL SHOWING BRIDGE /ROADWAY RELATIONSHIP
6.6m
8.6m
1.0m
-Y13-
6.6m
1.0m
6.6m
-L- & -Y11- SLOPE STAKES
-Y11DET- SLOPE STAKES
NAD 83
-Y13- POT STA.10+00.000 =
-Y13DET- POT STA.10+00.000
-BY13- 380
-Y13- STA.10+03.035
15.433 (RT)
-Y13DET- PC STA.10+15.946
-Y13- POT STA.10+20.000
BEGIN CONST.
DETAIL FSM
FALSE SUMP
Median Ditch
(Not to Scale)
S=Ditch Slope
℄ Proposed Ditch
-L- STA 217+70 MED
-L- STA 218+10 MED
-L- STA 218+49 MED
-L- STA 218+75 MED
-Y13- STA 10+70 MED
-Y13-
PI Sta 10+87.019
Δ = 6°50' 18.0" (RT)
L = 59.676
T = 29.873
R = 500.000
e = 0.04
RO = 30m
R. M. THOMPSON
DB 553 PG 781
-Y13- PC STA.10+57.146
-Y13DET- PT STA.10+72.246
-BY13- 5
-Y13- STA.10+68.957
4.728 (LT)
CLASS 'B' RIP RAP
EST. 3 TONS
EST. 9 S.M. F.F.
SEE DETAIL FSM
-Y13DET- PC STA.11+09.371
PROPOSED LAT. 'V' DITCH GUARDRAIL SEE DETAIL
-Y13- PT STA.11+16.822
BERM 'V' DITCH SEE DETAIL
-Y13DET- PT STA.11+44.785
BERM 'V' DITCH SEE DETAIL
-BY13- 19
-Y13- STA.11+34.411
3.293 (LT)
JOEL B. BARKER
DB 510 PG 48
-L- POT STA.216+60.508 =
-Y13- POT STA.11+68.547
BEG SHLDR BERM GUTTER +80
FUTURE GUARDRAIL
WILLIAM C. LACKEY, JR.
DB 927 PG 356
BERM 'V' DITCH SEE DETAIL
EST. 107 TONS
EST. 222 S.M. F.F.
FUTURE PAVEMENT
N 39°54' 17.5" E
N 56°46' 18.8" E
N 62°50' 51.6" E
N 80°45' 59.2" E
N 63°36' 36.8" E
N 39°53' 22.3" W
N 40°06' 43.1" W
N 41°48' 09.6" W
N 21°23' 40.5" W
N 58°29' 04.7" W
-Y13DET- PC STA.12+14.243
BEG SHLDR BERM GUTTER +05
BEG SHLDR BERM GUTTER +03
400 CSP w/ 2 ELBOWS
END SHLDR BERM GUTTER
LAT. 'V' DITCH SEE DETAIL
EST. 60 TONS
EST. 20 S.M. F.F.
-BL- 328
-L- STA.217+24.962
5.845 (RT)
-BL- 329
-L- STA.217+77.035
5.643 (RT)
-BL- 327
-L- STA.216+30.071
37.770 (RT)
-BY13-
-Y13- STA.12+12.378
20.779 (RT)
-BL- 325
-L- STA.214+76.692
9.708 (RT)
-BL- 326
-L- STA.215+39.869
7.597 (RT)
MATCHLINE SEE SHEET 14
-L- STA. 214+60.000
MATCHLINE SEE SHEET 16
-L- STA. 218+00.000
MATCHLINE SEE SHEET 35
-Y13- STA. 12+20.000
SEE SHEET 57 FOR -L- PROFILE
SEE SHEETS 74 FOR -Y13- PROFILE
SEE SHEES 45 FOR -Y13DET-
SEE SHEET 75 FOR -Y13DET- PROFILE