PROJECT REFERENCE NO.	SHEET NO.
R-2206C	58
ROADWAY DESIGN ENGINEER	HYDRAULICS ENGINEER

METRIC

5 0 10

CONST.REV.

R /W REV.

NORTH CAROLINA PROFESSIONAL SEAL 15356 ENGINEER RONALD DAVID ALLEN 9-2-04

NORTH CAROLINA PROFESSIONAL SEAL 14160 ENGINEER DOUGLAS B. SANDERS 9/16/04

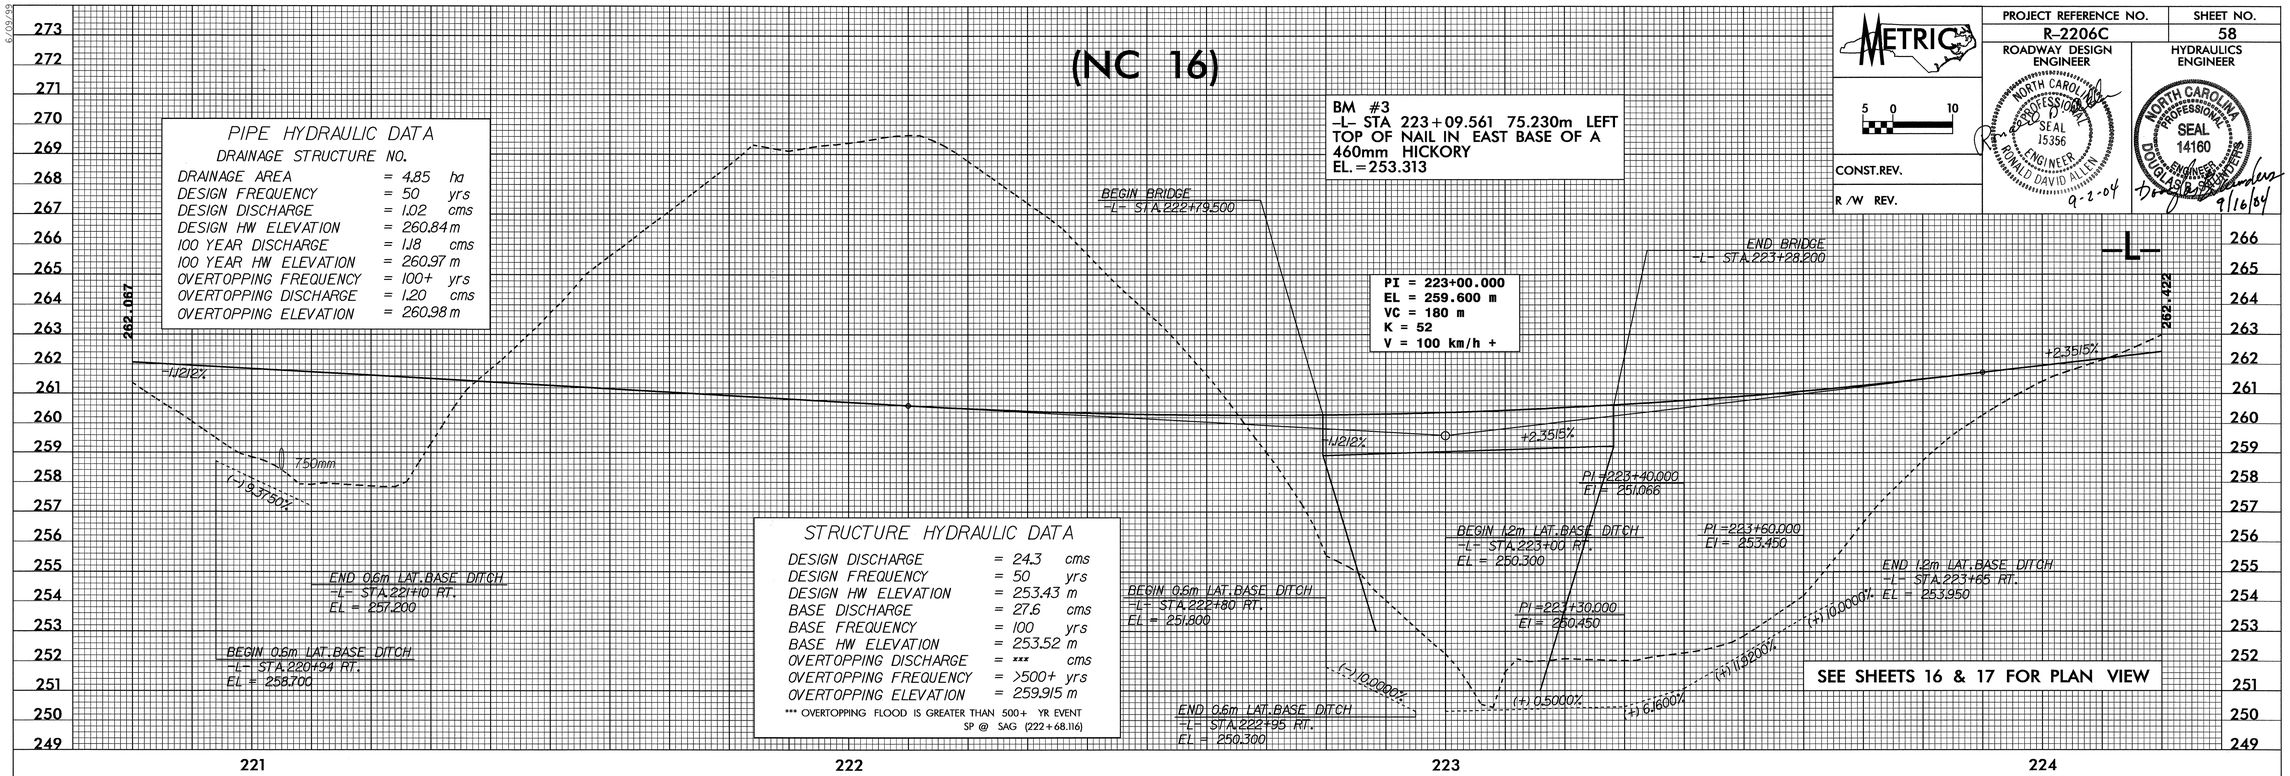

15-JUL-2004 15:49
R:\proj\r2206c.pfl
SE Calhoun AT RD192296

RD192296 Thursday July 15 2004 pfl58 SECalhoun rd-09oce34