PROJECT REFERENCE NO.	SHEET NO.
R-2206C	53
ROADWAY DESIGN ENGINEER	HYDRAULICS ENGINEER

METRIC

5 0 10

CONST.REV.

R /W REV.

NORTH CAROLINA PROFESSIONAL SEAL 15356 ENGINEER RONALD DAVID ALLEN 9-2-04

NORTH CAROLINA PROFESSIONAL SEAL 14160 ENGINEER DOUGLAS B. SAUNDERS 9/16/04

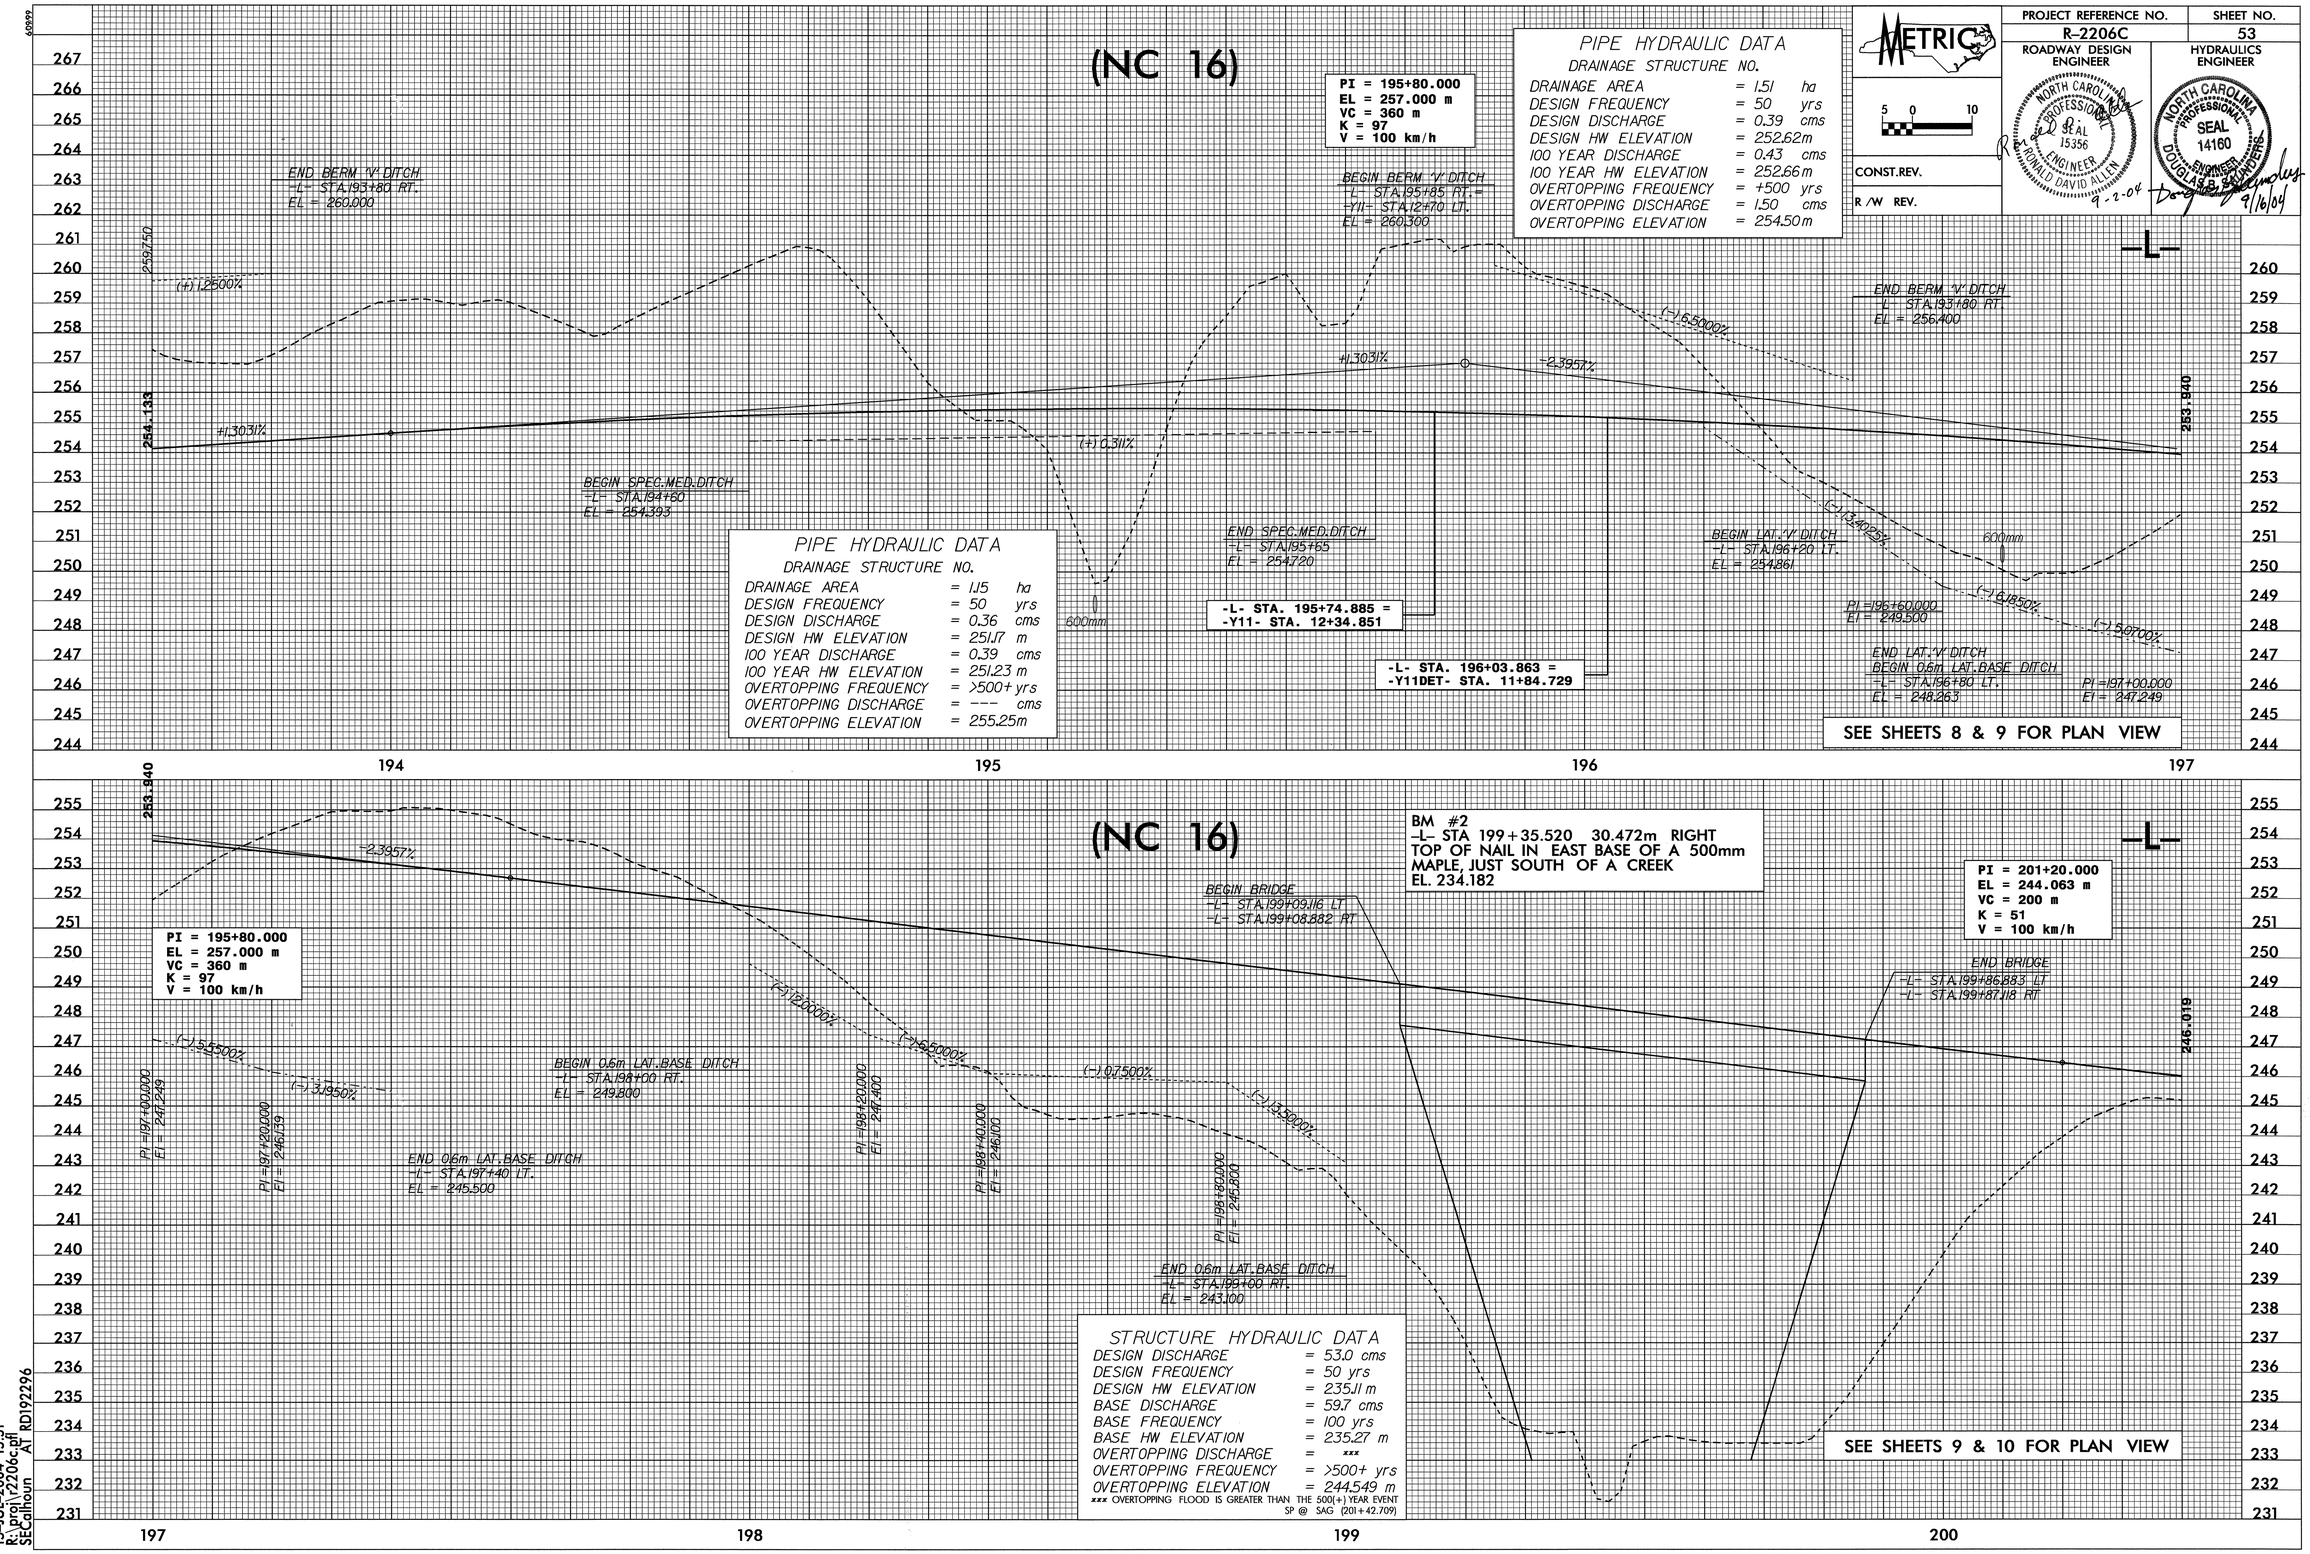

60999

15-JUL-2004 15:51
R:\proj\r2206c.pfl
SECalhoun AT RD192296

RD192296 Thursday July 15 2004 pfl53 SECalhoun rd-09oce34