PROJECT REFERENCE NO.	SHEET NO.
R-2206C	15
R /W SHEET NO.	

ROADWAY DESIGN ENGINEER: NORTH CAROLINA PROFESSIONAL SEAL 15356 ENGINEER RONALD DAVID ALLEN 9-2-04

HYDRAULICS ENGINEER: NORTH CAROLINA PROFESSIONAL SEAL 14160 ENGINEER DOUGLAS B. ROBERTS 9/30/04

METRIC 5 0 10

CONST.REV.

R /W REV.

8/17/99

REVISIONS

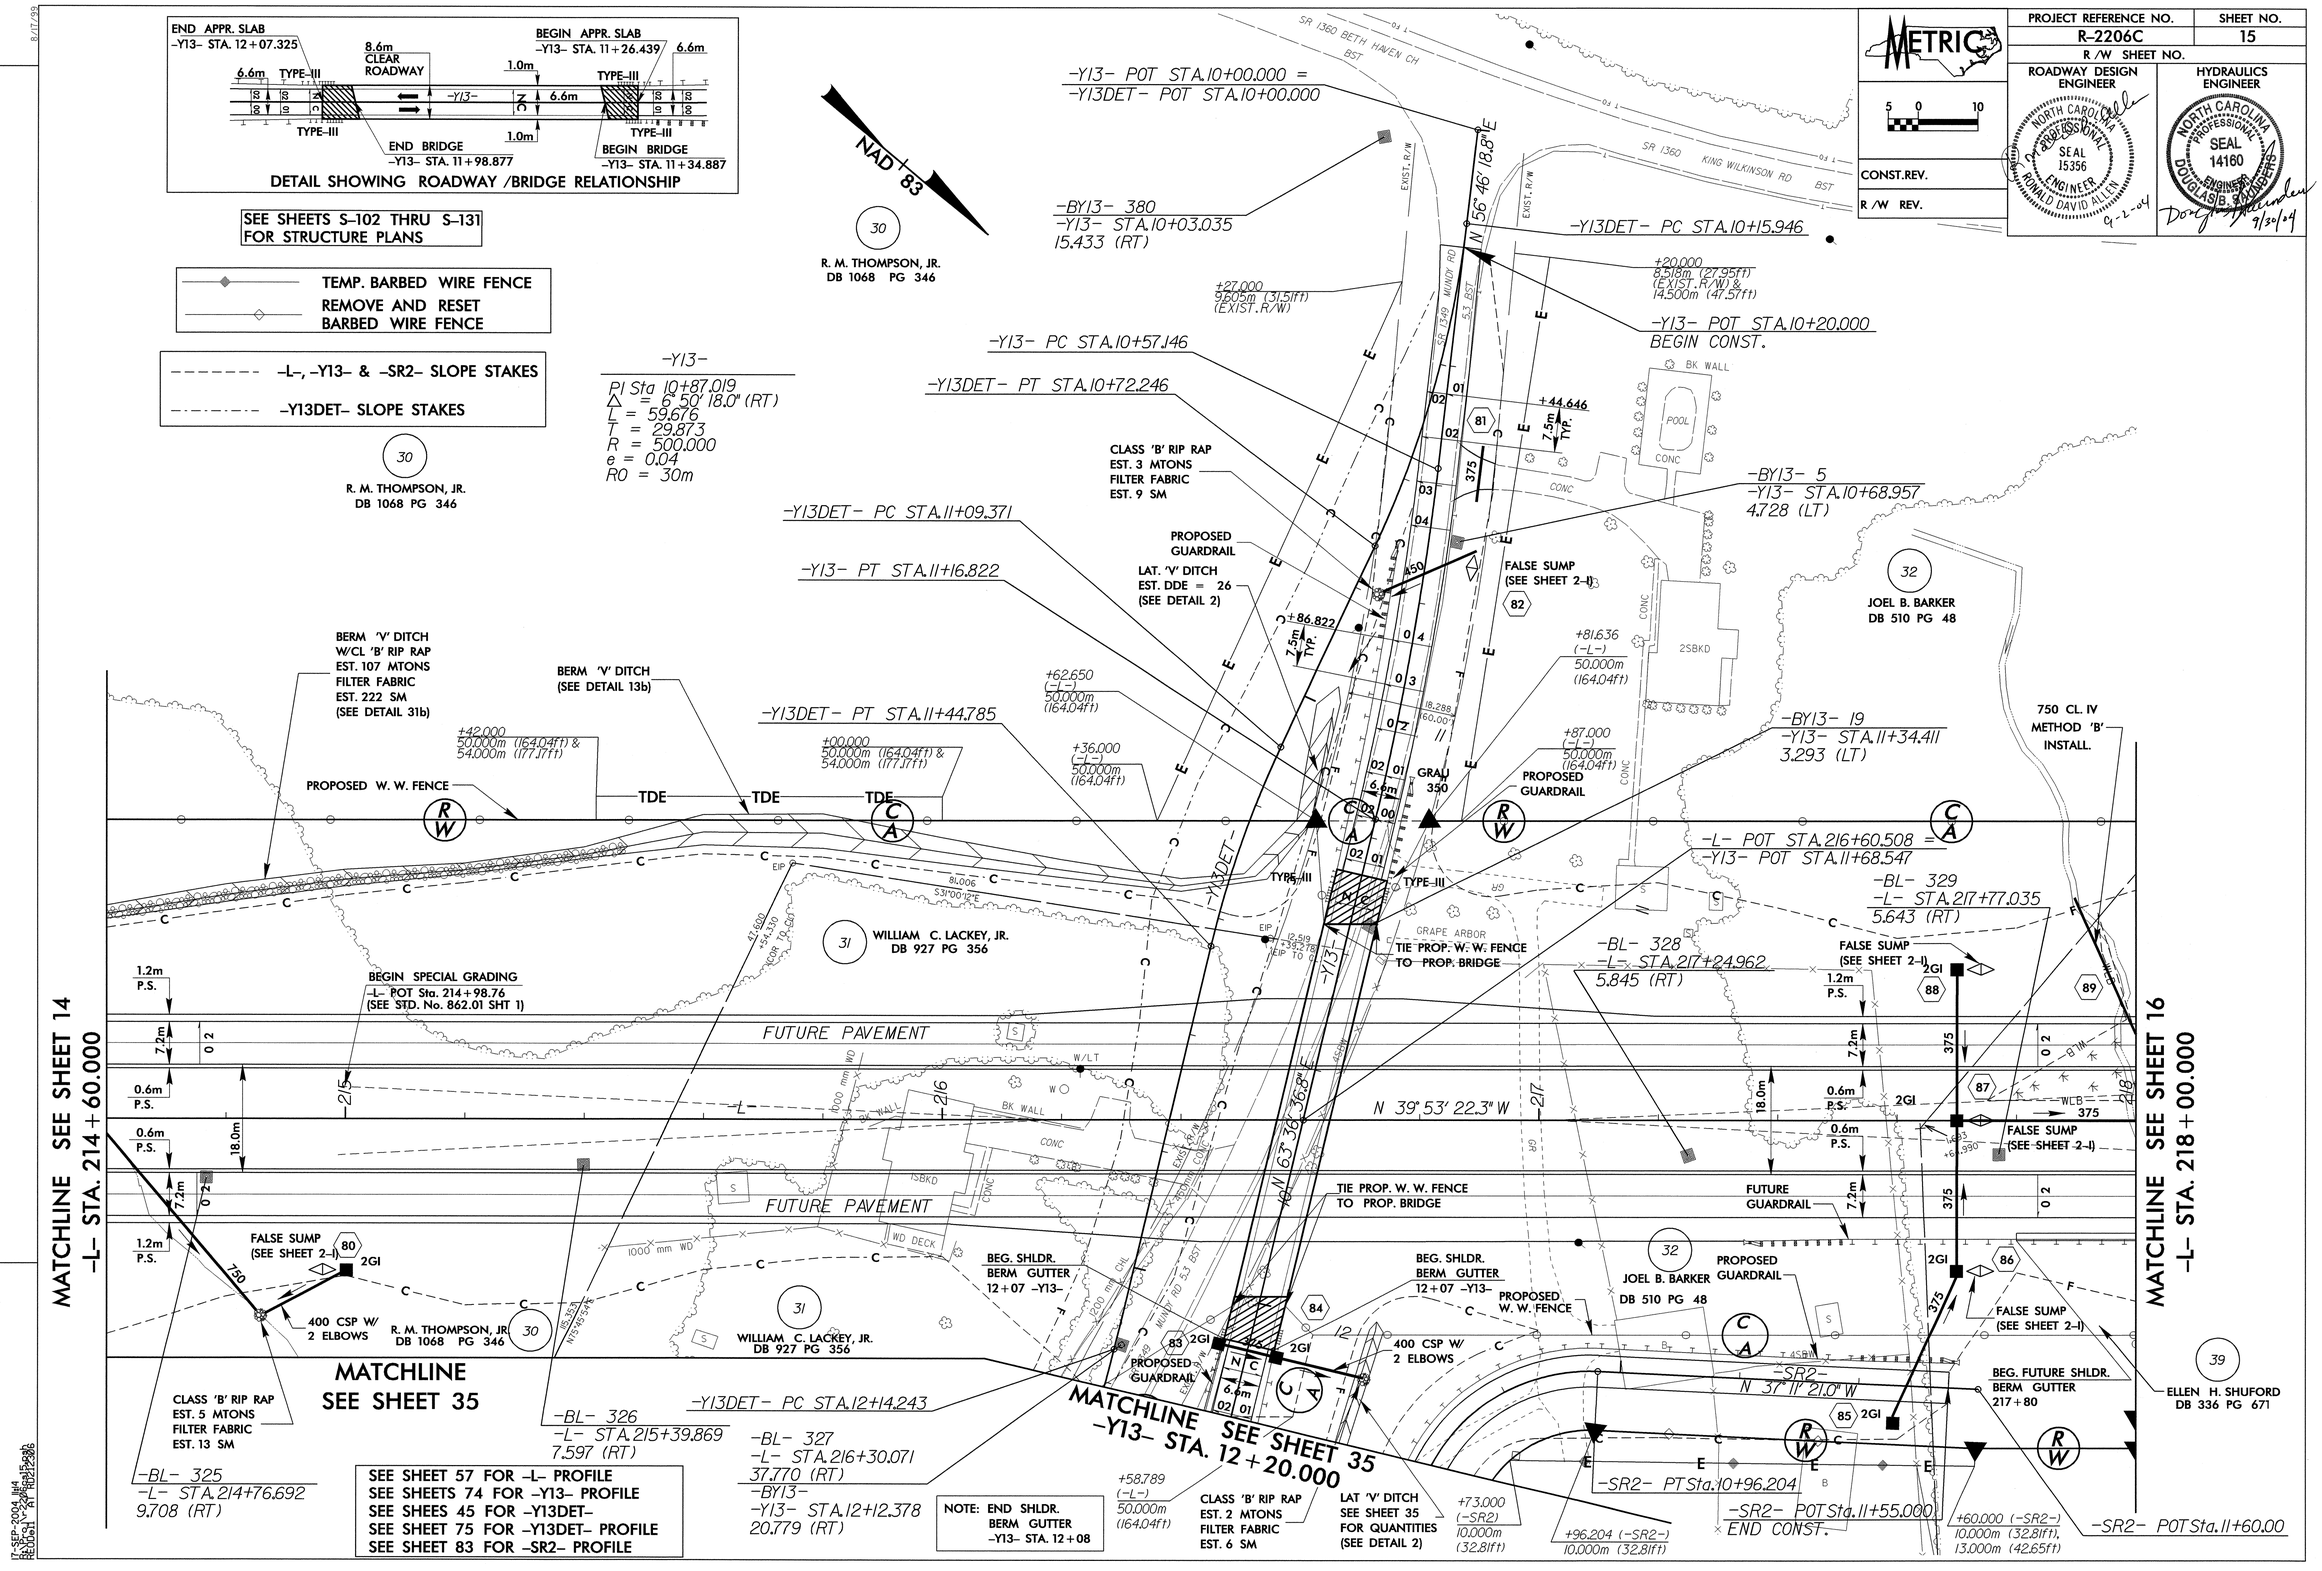

17-SEP-2004 psh14
RE0001 V=40 H=0.2125
RD212306

RD212306 Friday September 17 2004 psh15 REODell rd-09oce34