PROJECT REFERENCE NO.	SHEET NO.
R-2206C	UO-12

UTILITIES BY OTHERS

METRIC

5 0 10
SCALE

NOTE:
ALL PROPOSED UTILITY WORK SHOWN ON THIS SHEET WILL BE DONE BY OTHERS

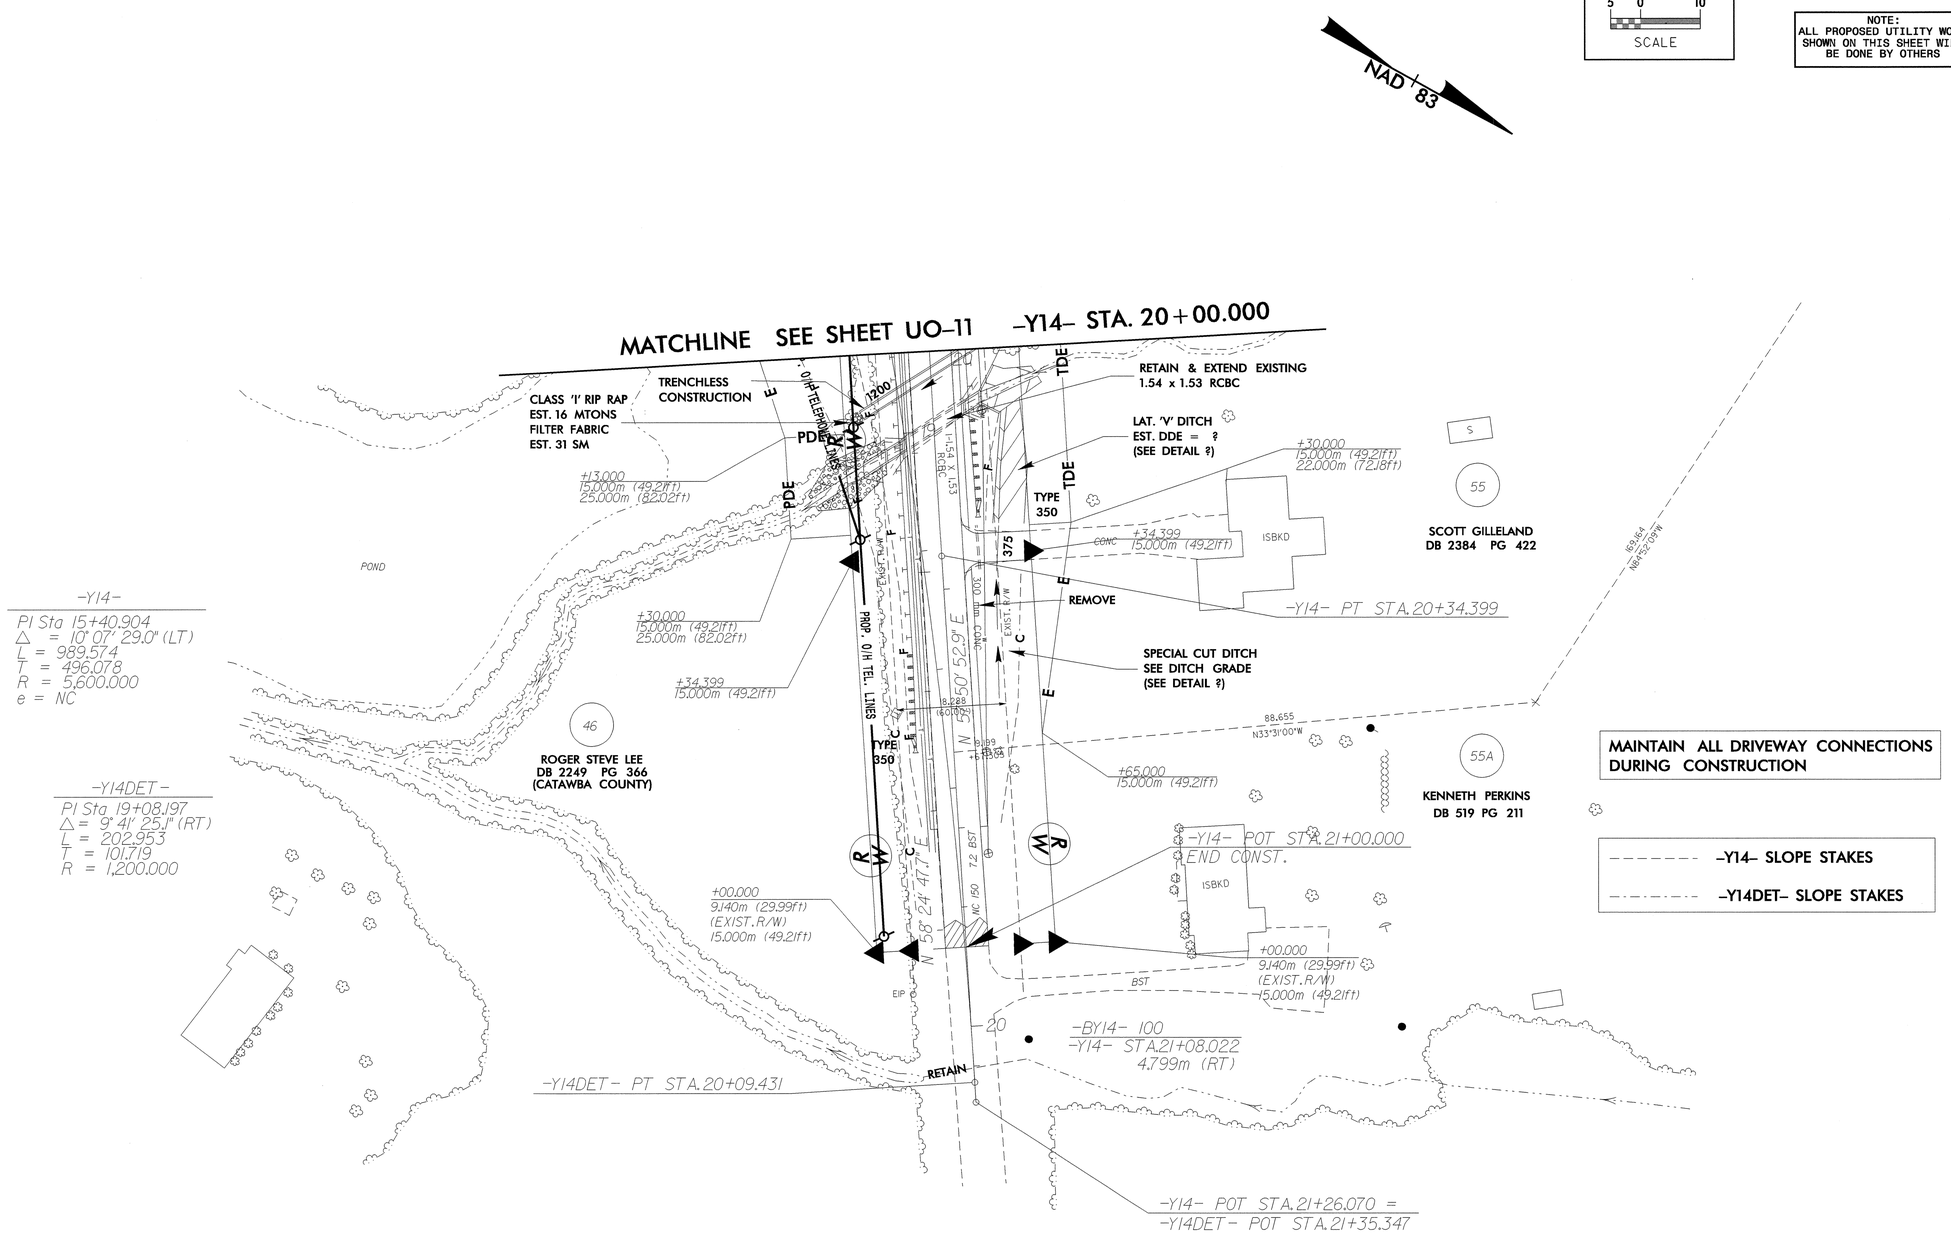

MAINTAIN ALL DRIVEWAY CONNECTIONS DURING CONSTRUCTION

- - - - - - -Y14- SLOPE STAKES

-·-·-·-·- -Y14DET- SLOPE STAKES

SEE SHEETS 77 FOR -Y14- PROFILE
SEE SHEETS 46, 47 & 48 FOR -Y14- DETOUR
SEE SHEETS 77 & 78 FOR -Y14DET- PROFILE

DS214771 Monday August 16 2004 R2206c_UO_12psh_39.m