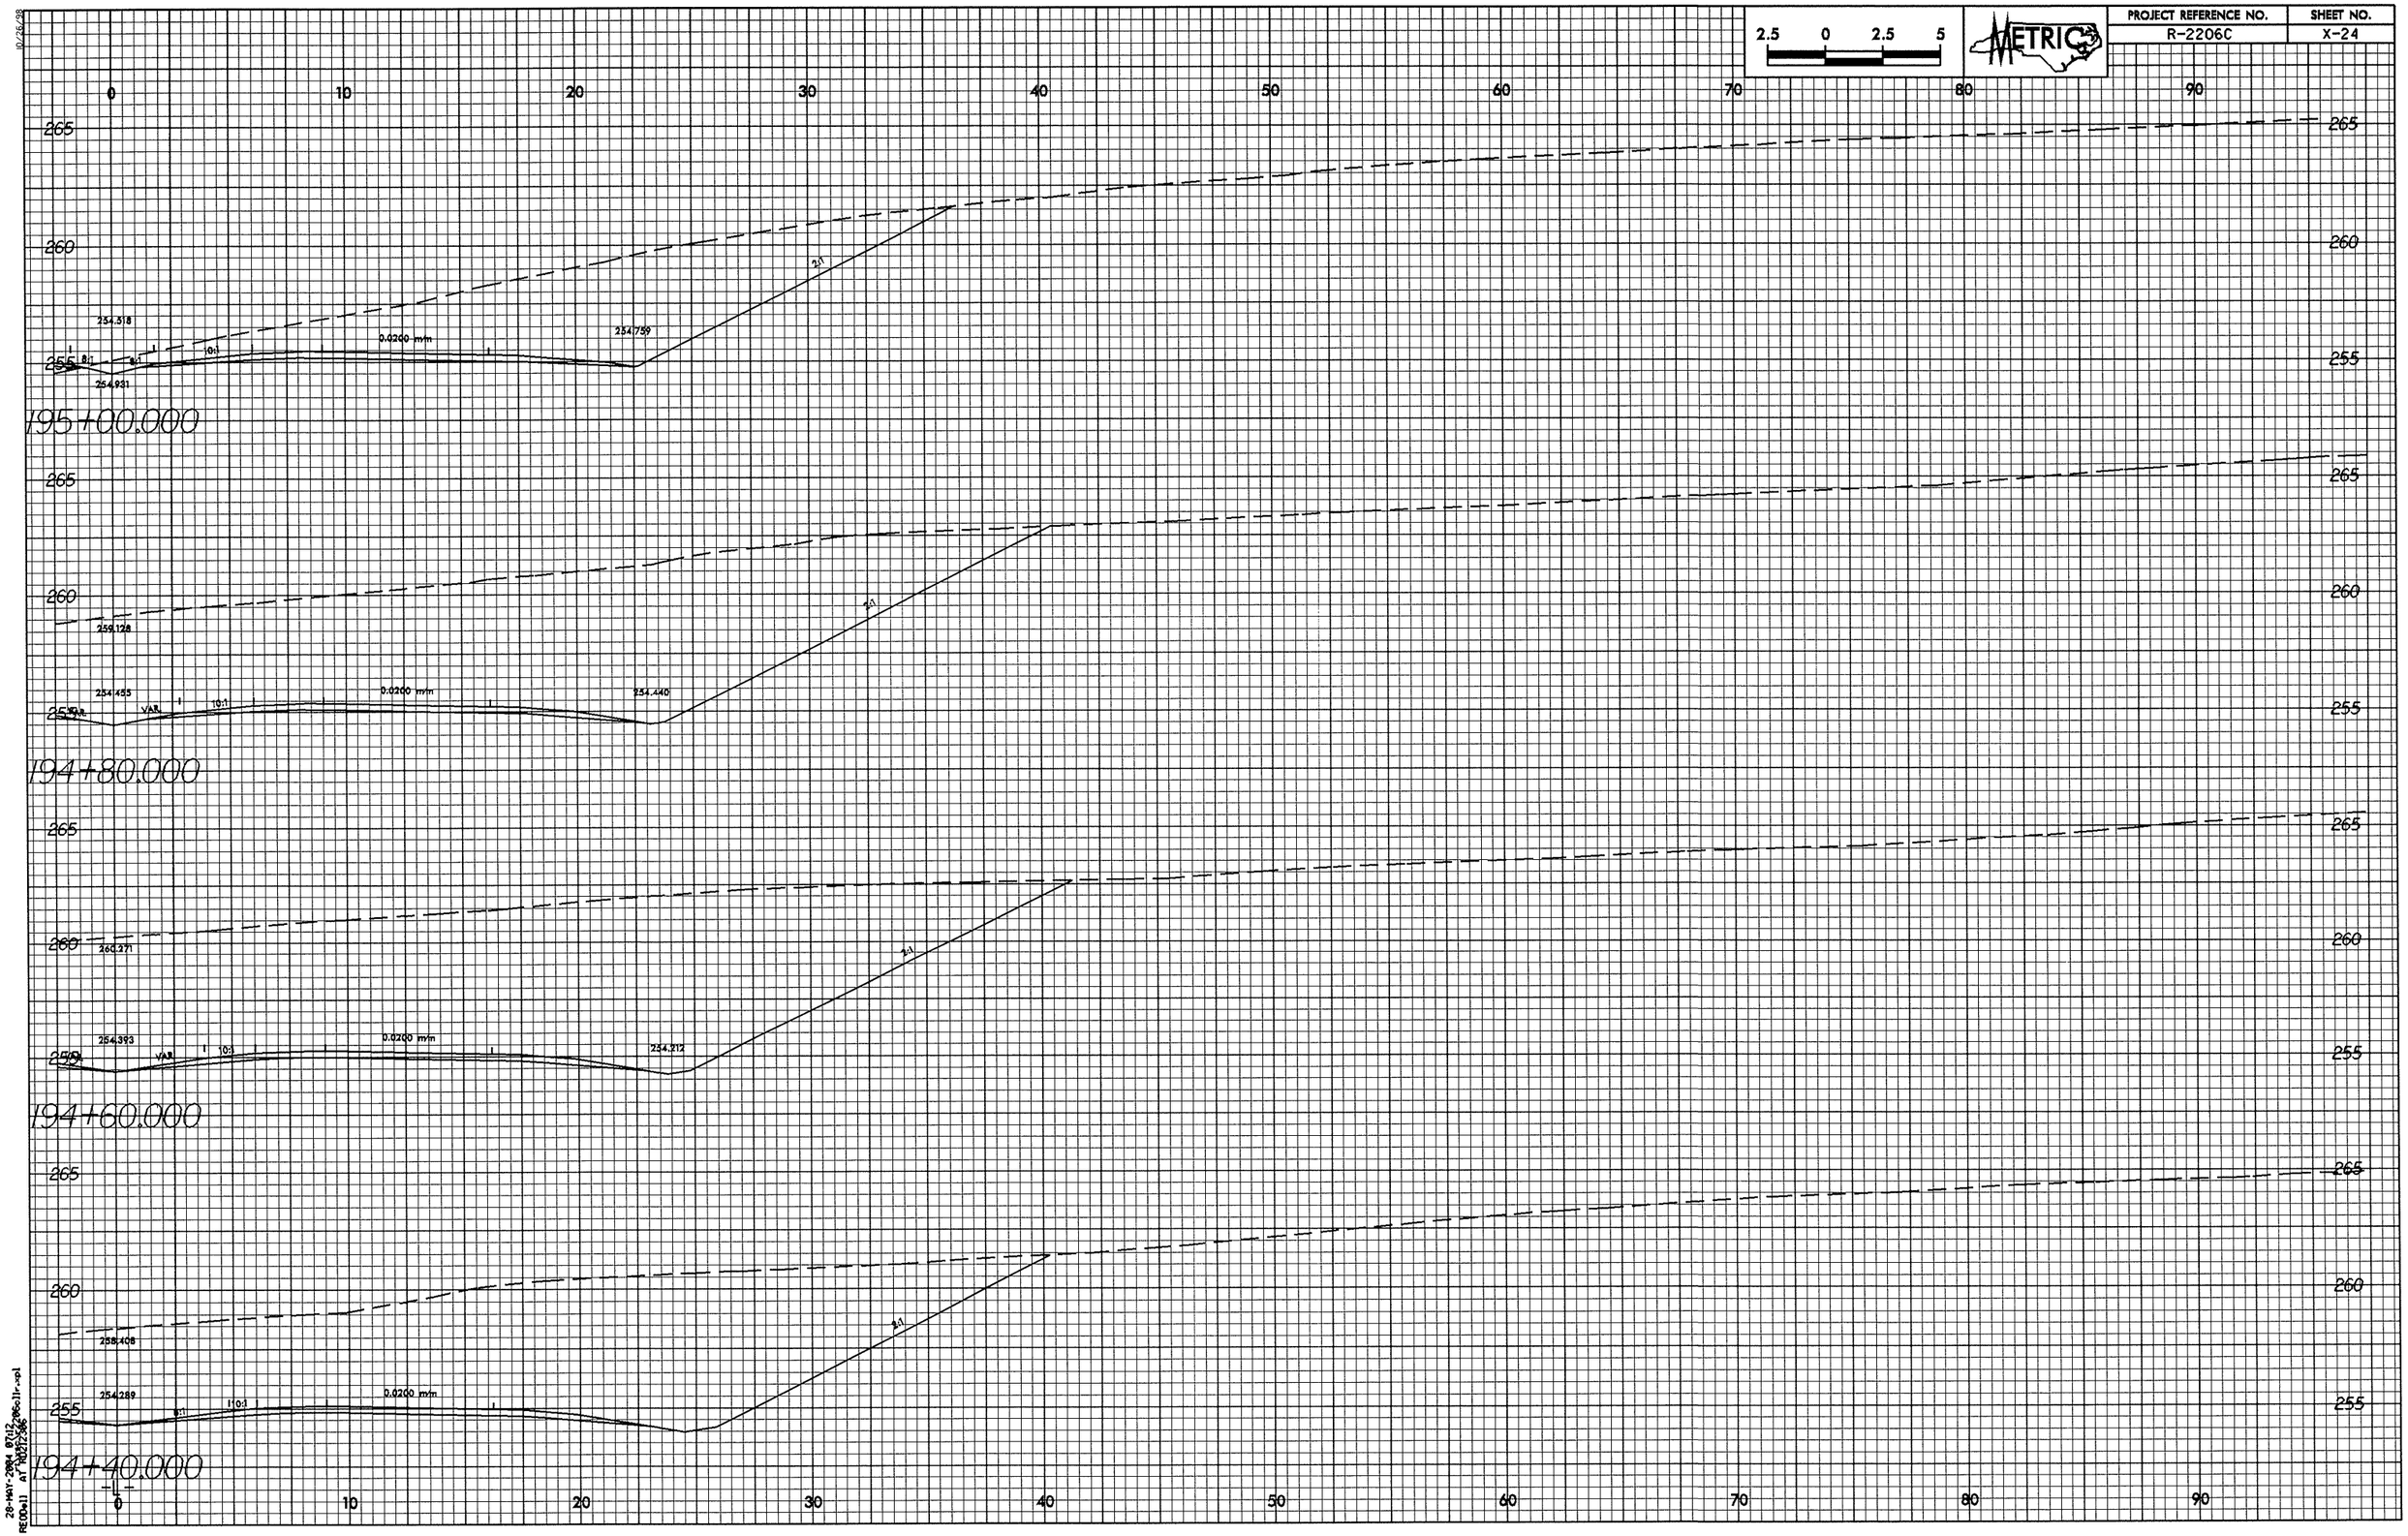PROJECT REFERENCE NO.	SHEET NO.
R-2206C	X-24