PROJECT REFERENCE NO.	SHEET NO.
R-2206B	EC-9/CONST. 10
R /W SHEET NO.	
ROADWAY DESIGN ENGINEER	HYDRAULICS ENGINEER

METRIC

5 0 10

CONST.REV.

R /W REV.

NOTE:
UTILIZE SPECIAL STILLING BASIN AND TEMPORARY ROCK SEDIMENT DAM TYPE-A AS STILLING BASIN WHERE APPLICABLE.

NOTE:
PLACE TEMPORARY ROCK SEDIMENT DAMS TYPE- B AND TEMPORARY ROCK SILT CHECKS TYPE-A AT DRAINAGE OUTLETS.

CLEARING AND GRUBBING EROSION CONTROL FOR CONSTRUCTION SHEET 10

SPECIAL STILLING BASIN WITH ROCK PAD

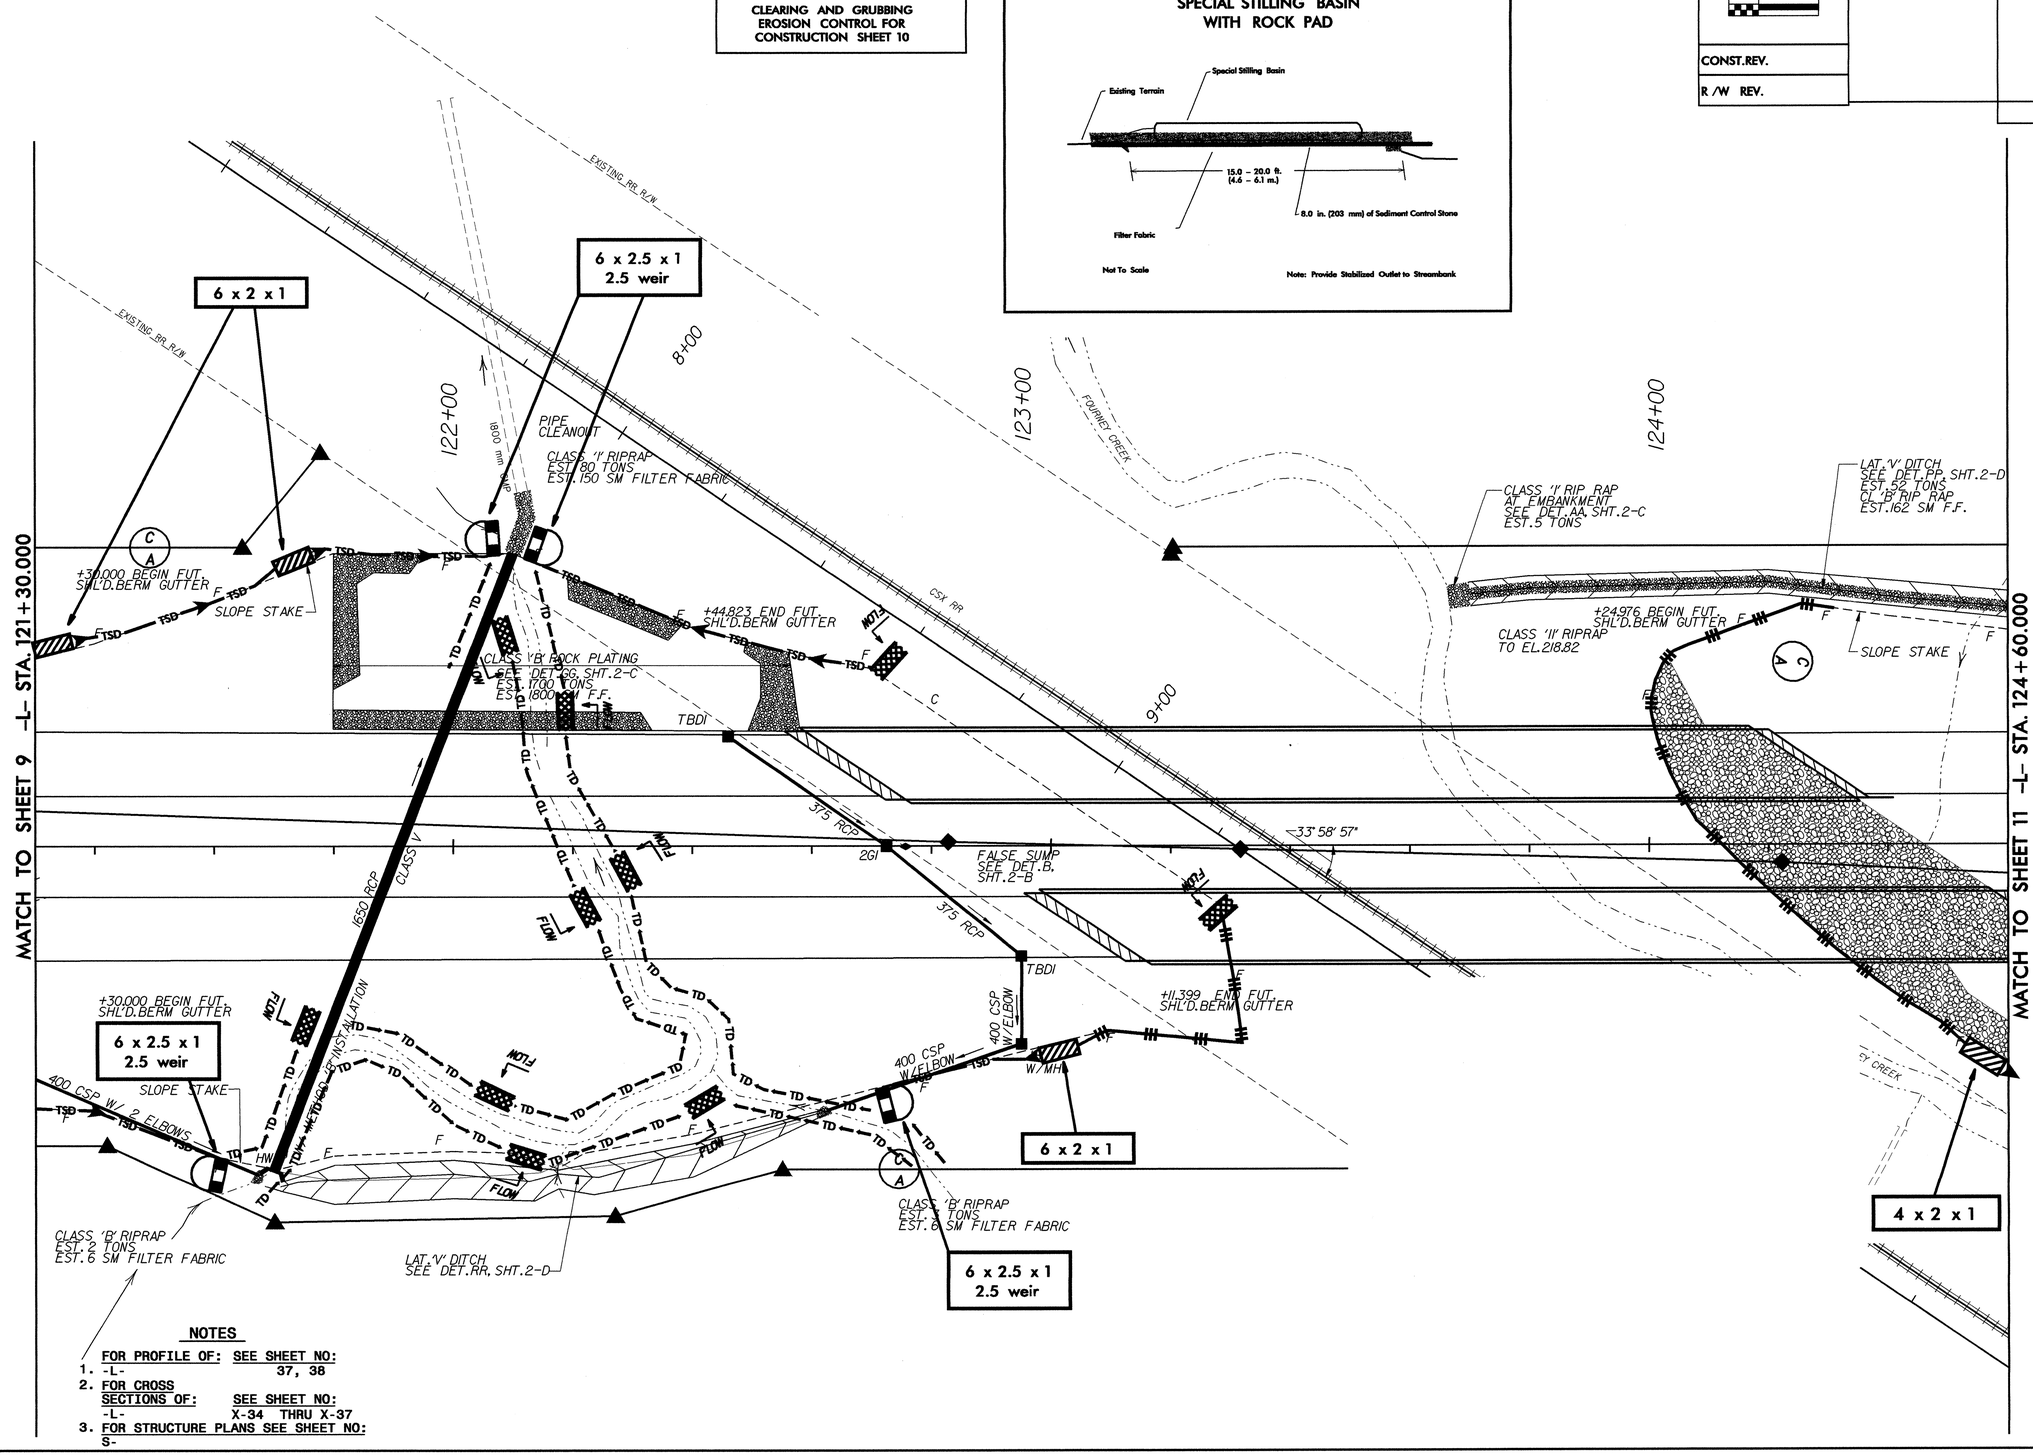

NOTES

FOR PROFILE OF:	SEE SHEET NO:
1. -L-	37, 38
2. FOR CROSS SECTIONS OF:	SEE SHEET NO:
-L-	X-34 THRU X-37
3. FOR STRUCTURE PLANS SEE SHEET NO:	
S-	