NOTE:
TEMPORARY SILT FENCE SHALL BE INSTALLED A MINIMUM OF 1 METER FROM TOE OF FILL IN WETLAND AREAS

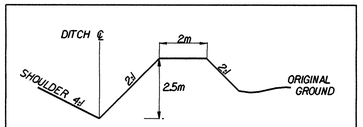

PROPOSED BERM DETAIL
USE ON: -Y12- STA.17+88.672 TO STA.19+65.014

METRIC	PROJECT REFERENCE NO.	SHEET NO.
5 0 10	R-2206B	EC-4/CONST. 5
	R/W SHEET NO.	
	ROADWAY DESIGN ENGINEER	HYDRAULICS ENGINEER
CONST.REV.		
R/W REV.		

NOTE:
PLACE TEMPORARY ROCK SEDIMENT DAMS TYPE- B AND TEMPORARY ROCK SILT CHECKS TYPE-A AT DRAINAGE OUTLETS.

CLEARING AND GRUBBING EROSION CONTROL FOR CONSTRUCTION SHEET 5

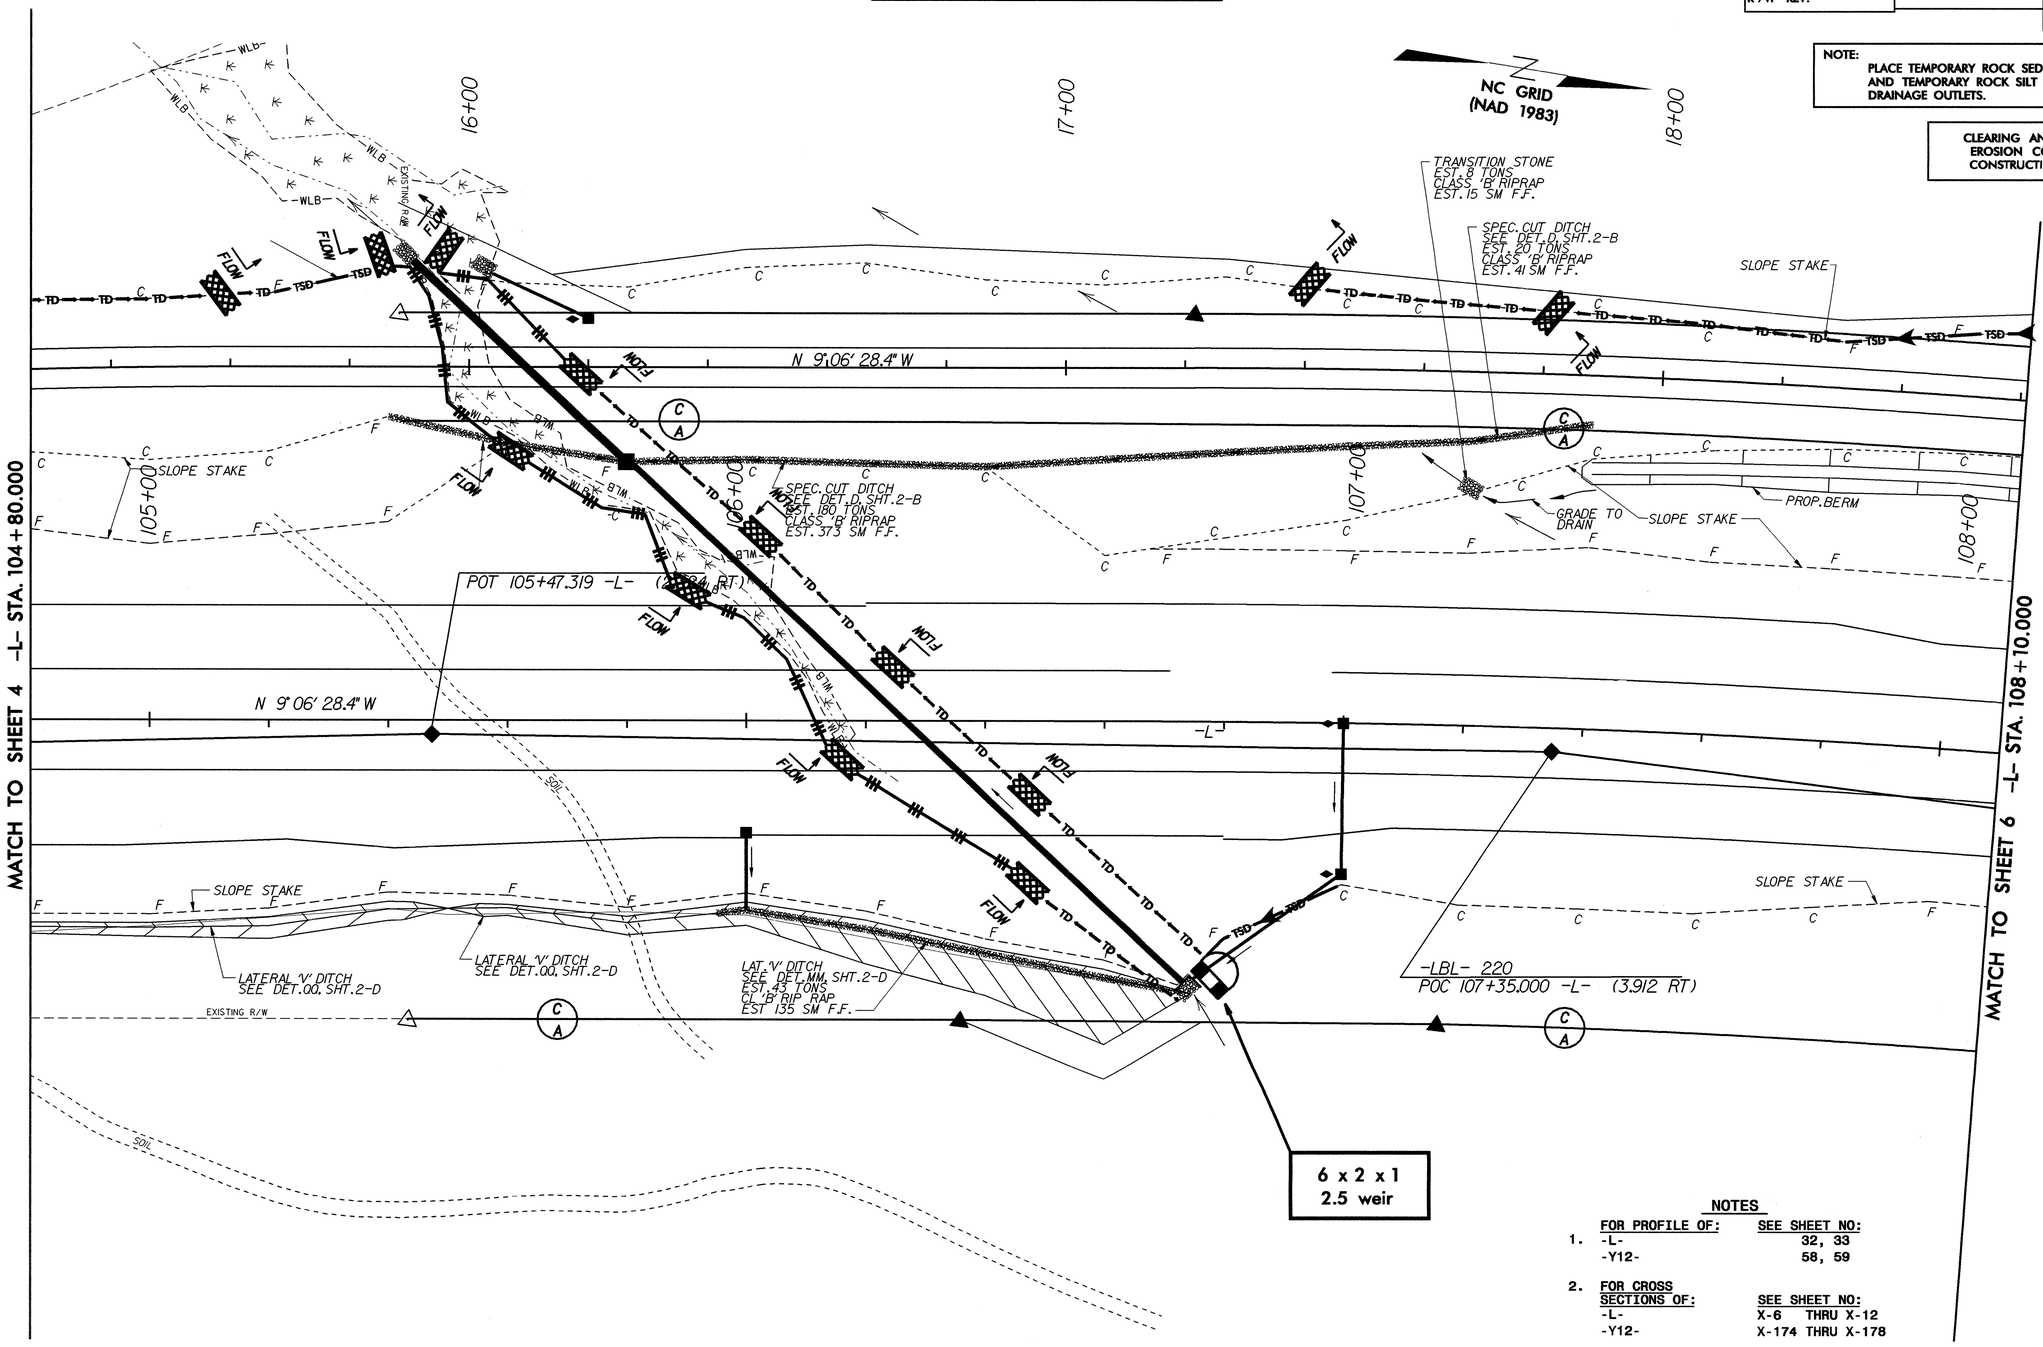

NOTES

	FOR PROFILE OF:	SEE SHEET NO:
1.	-L-	32, 33
	-Y12-	58, 59
2.	FOR CROSS SECTIONS OF:	SEE SHEET NO:
	-L-	X-6 THRU X-12
	-Y12-	X-174 THRU X-178