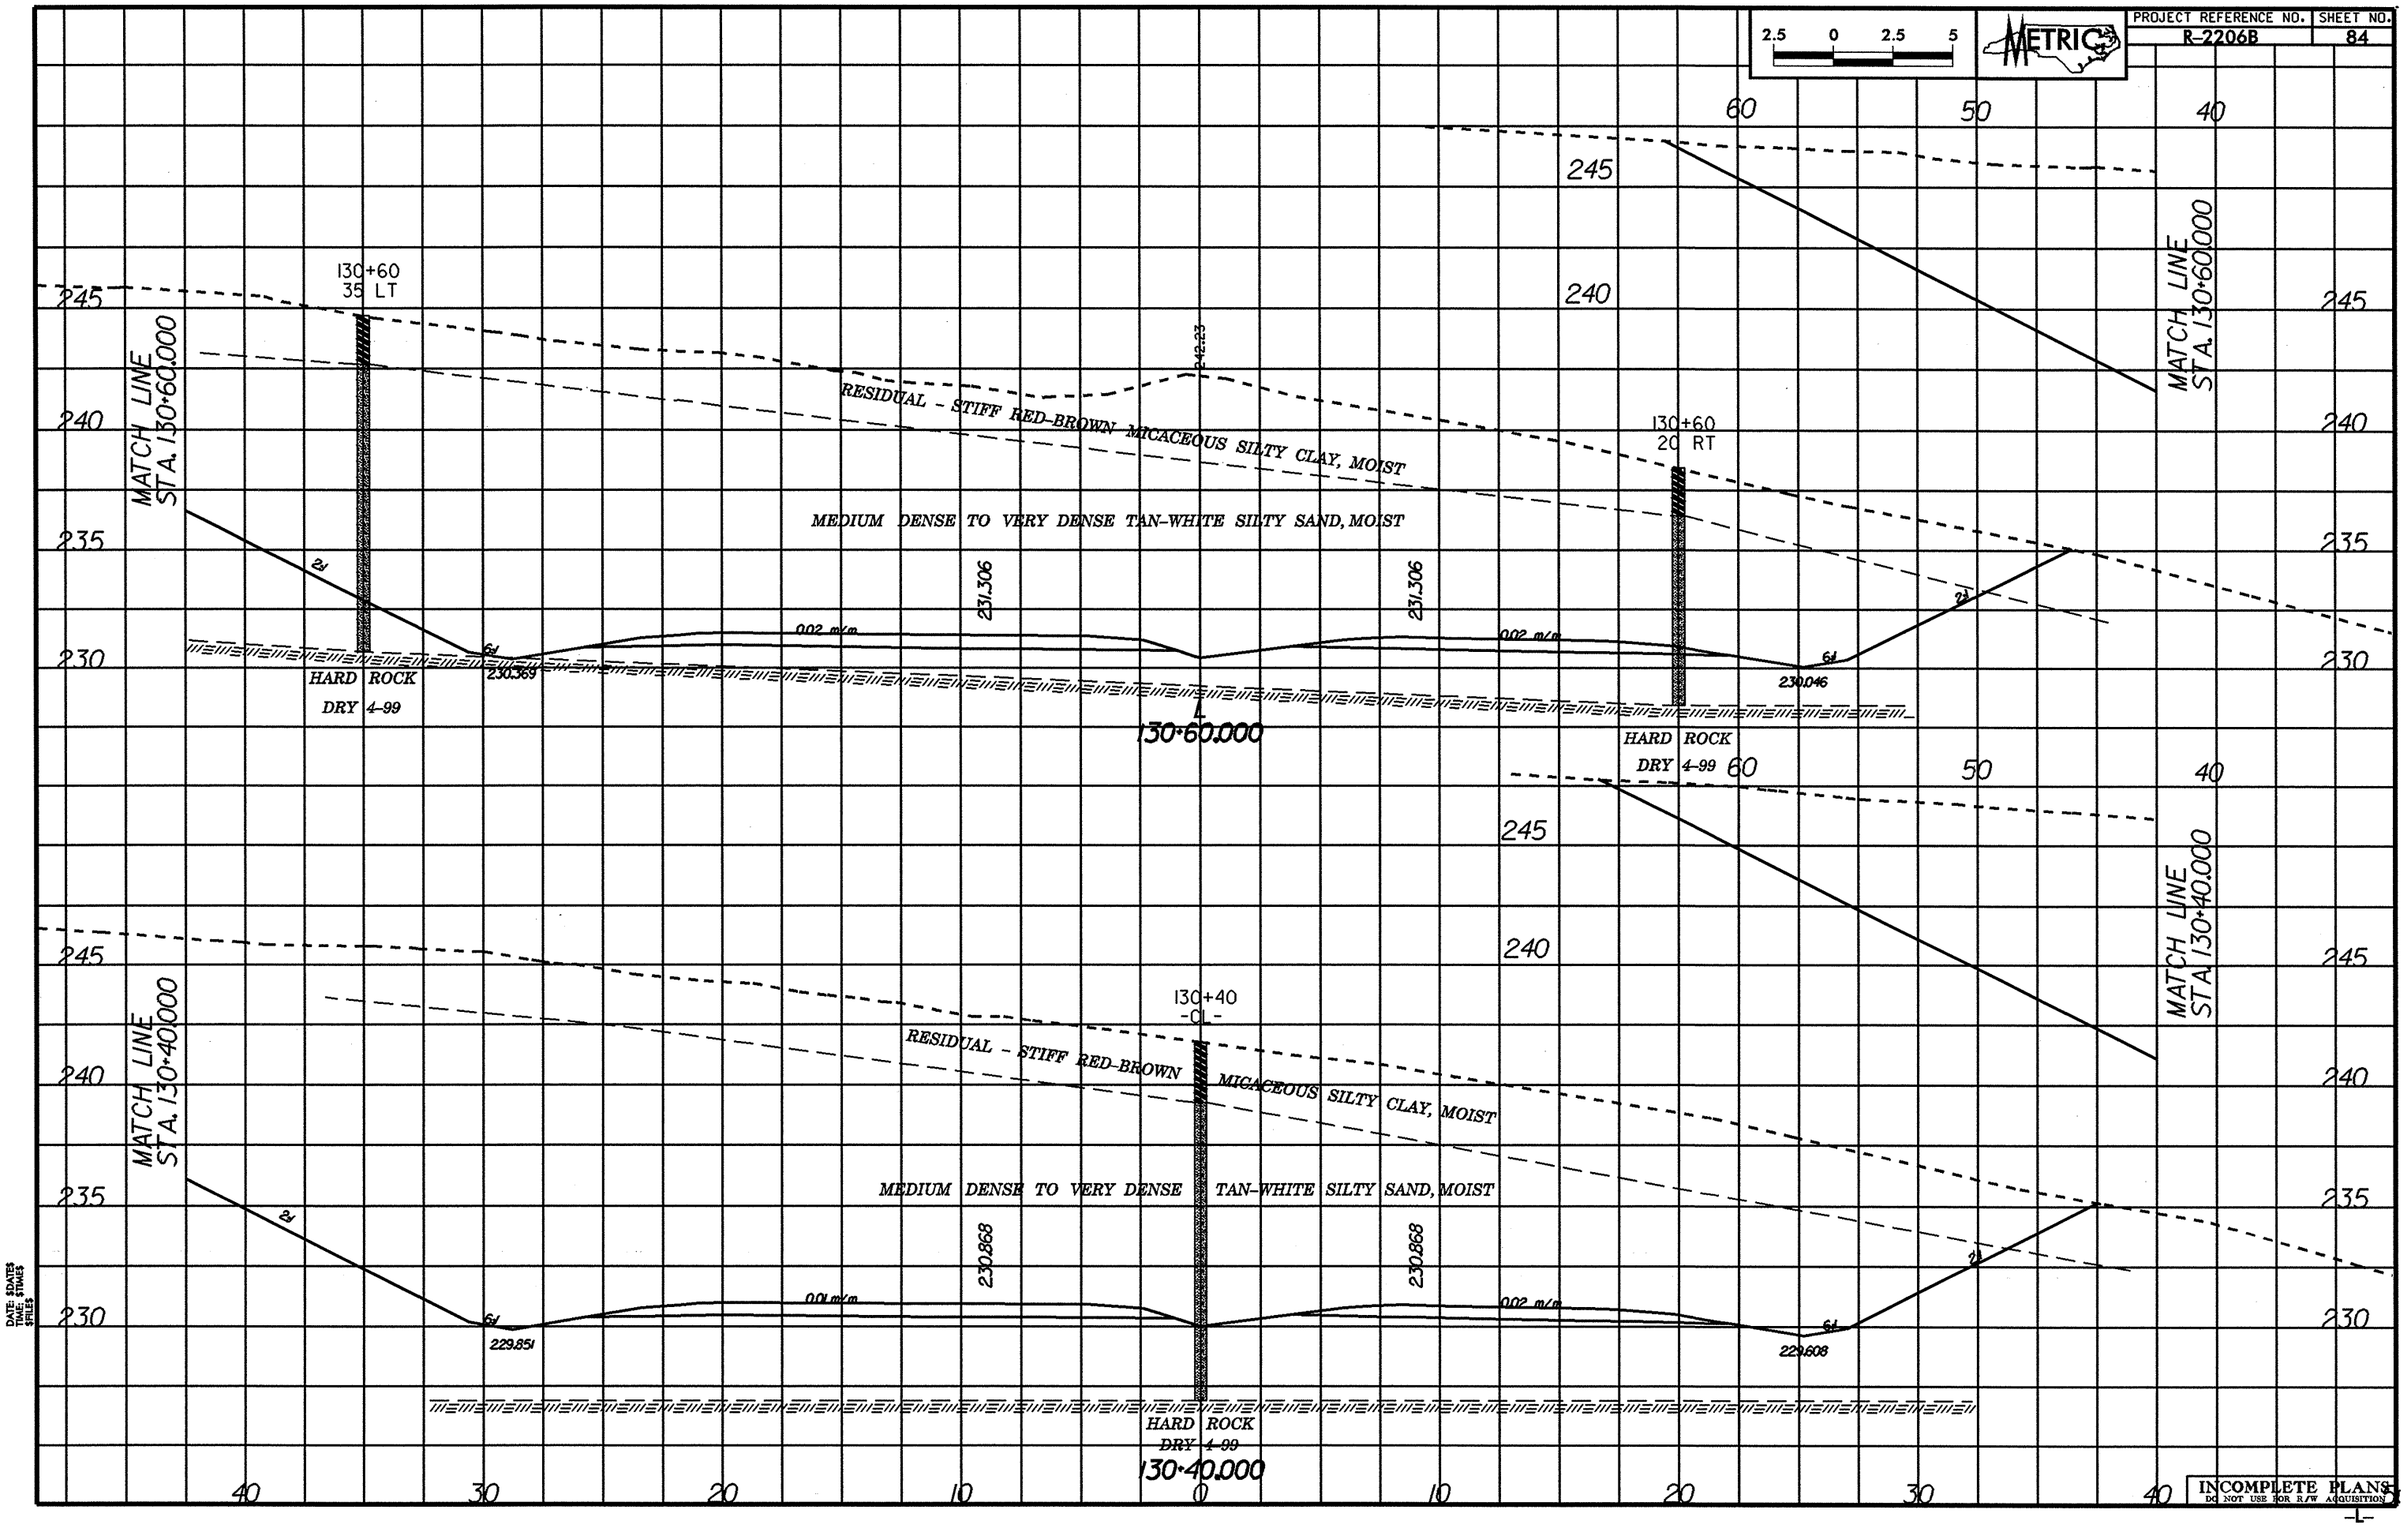
2.5 0 2.5 5
METRIC
PROJECT REFERENCE NO. R-2206B
SHEET NO. 84
MATCH LINE STA. 130+60.000
130+60 35 LT
RESIDUAL - STIFF RED-BROWN MICACEOUS SILTY CLAY, MOIST
MEDIUM DENSE TO VERY DENSE TAN-WHITE SILTY SAND, MOIST
242.23
231.306
231.306
130+60 20 RT
0.02 m/m
0.02 m/m
230.369
230.046
HARD ROCK
DRY 4-99
HARD ROCK
DRY 4-99
130+60.000
MATCH LINE STA. 130+40.000
130+40 -CL-
RESIDUAL - STIFF RED-BROWN MICACEOUS SILTY CLAY, MOIST
MEDIUM DENSE TO VERY DENSE TAN-WHITE SILTY SAND, MOIST
230.868
230.868
0.01 m/m
0.02 m/m
229.851
229.608
HARD ROCK
DRY 4-99
130+40.000
245
240
235
230
60
50
40
30
20
10
0
10
20
30
40
DATE: 8/24/99
TIME: 3:17:46 PM
FILE: R2206B_PL_BRIDGE_PROFILE.dgn
INCOMPLETE PLANS
DO NOT USE FOR R/W ACQUISITION