PROJECT REFERENCE NO.	SHEET NO.
R-2206B	X-145

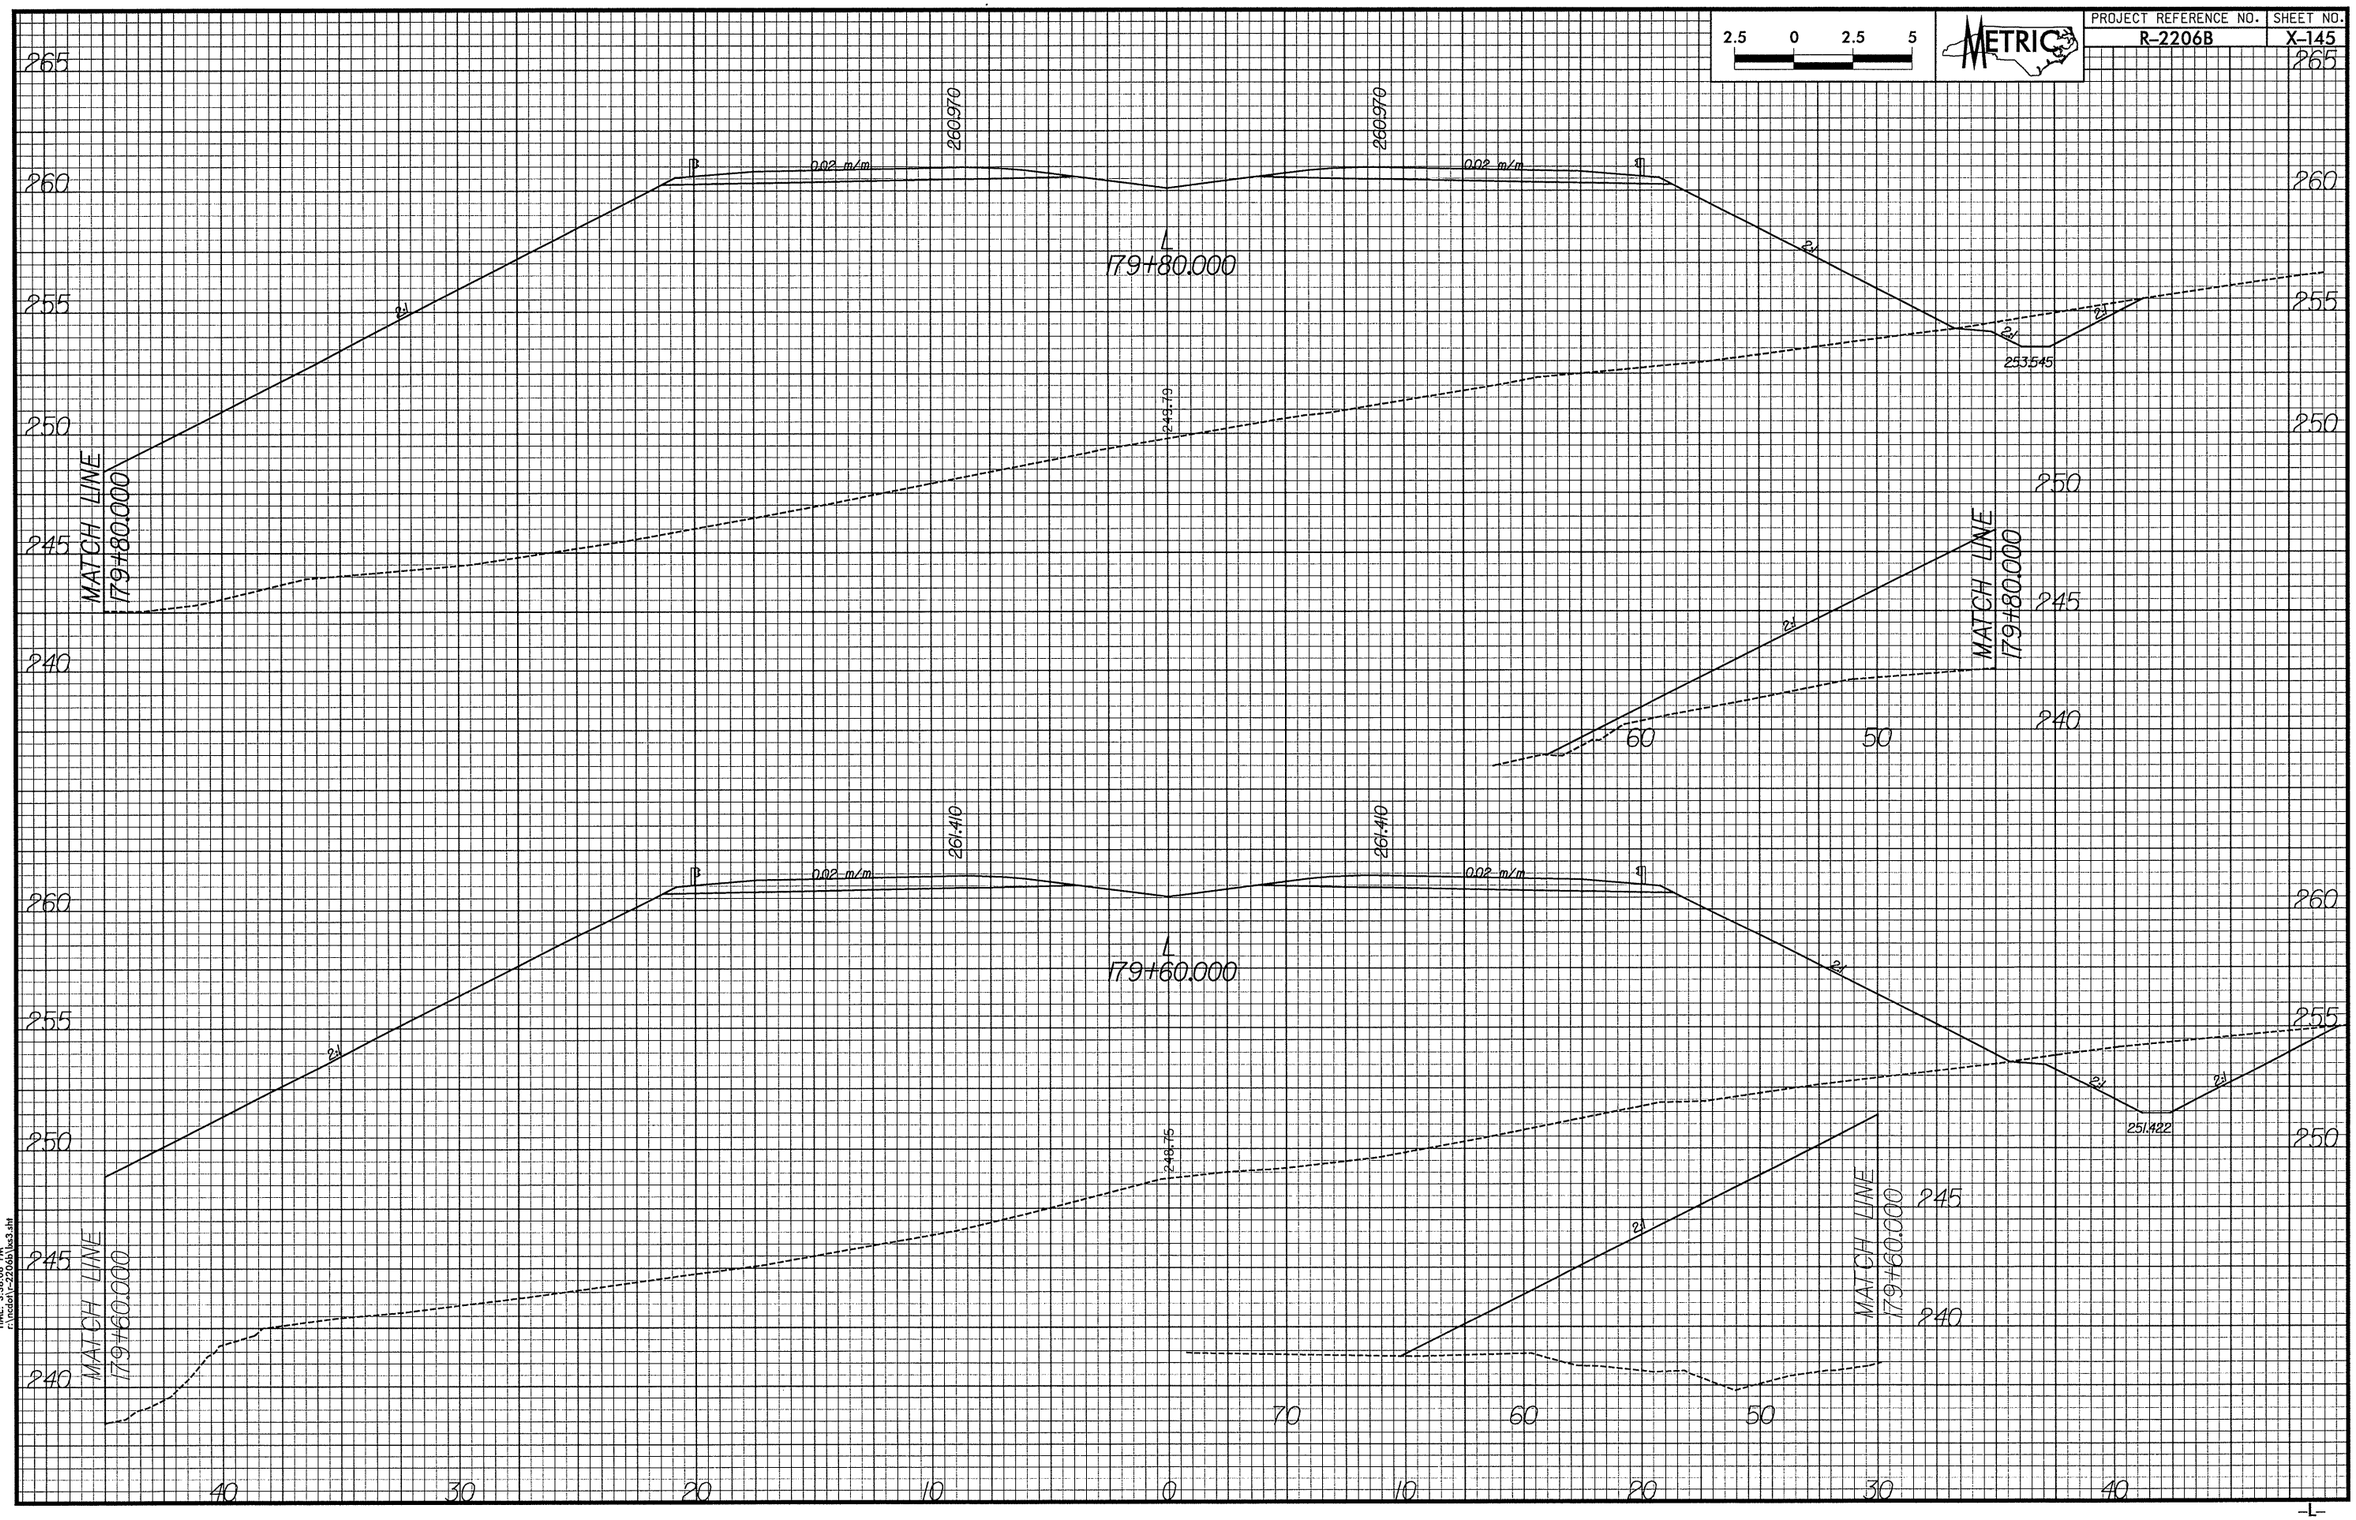

DATE: 8/26/2004
TIME: 3:38:06 PM
r:\roadway\r-2206b\bx3.dgn