PROJECT REFERENCE NO.	SHEET NO.
R-2206B	X-9

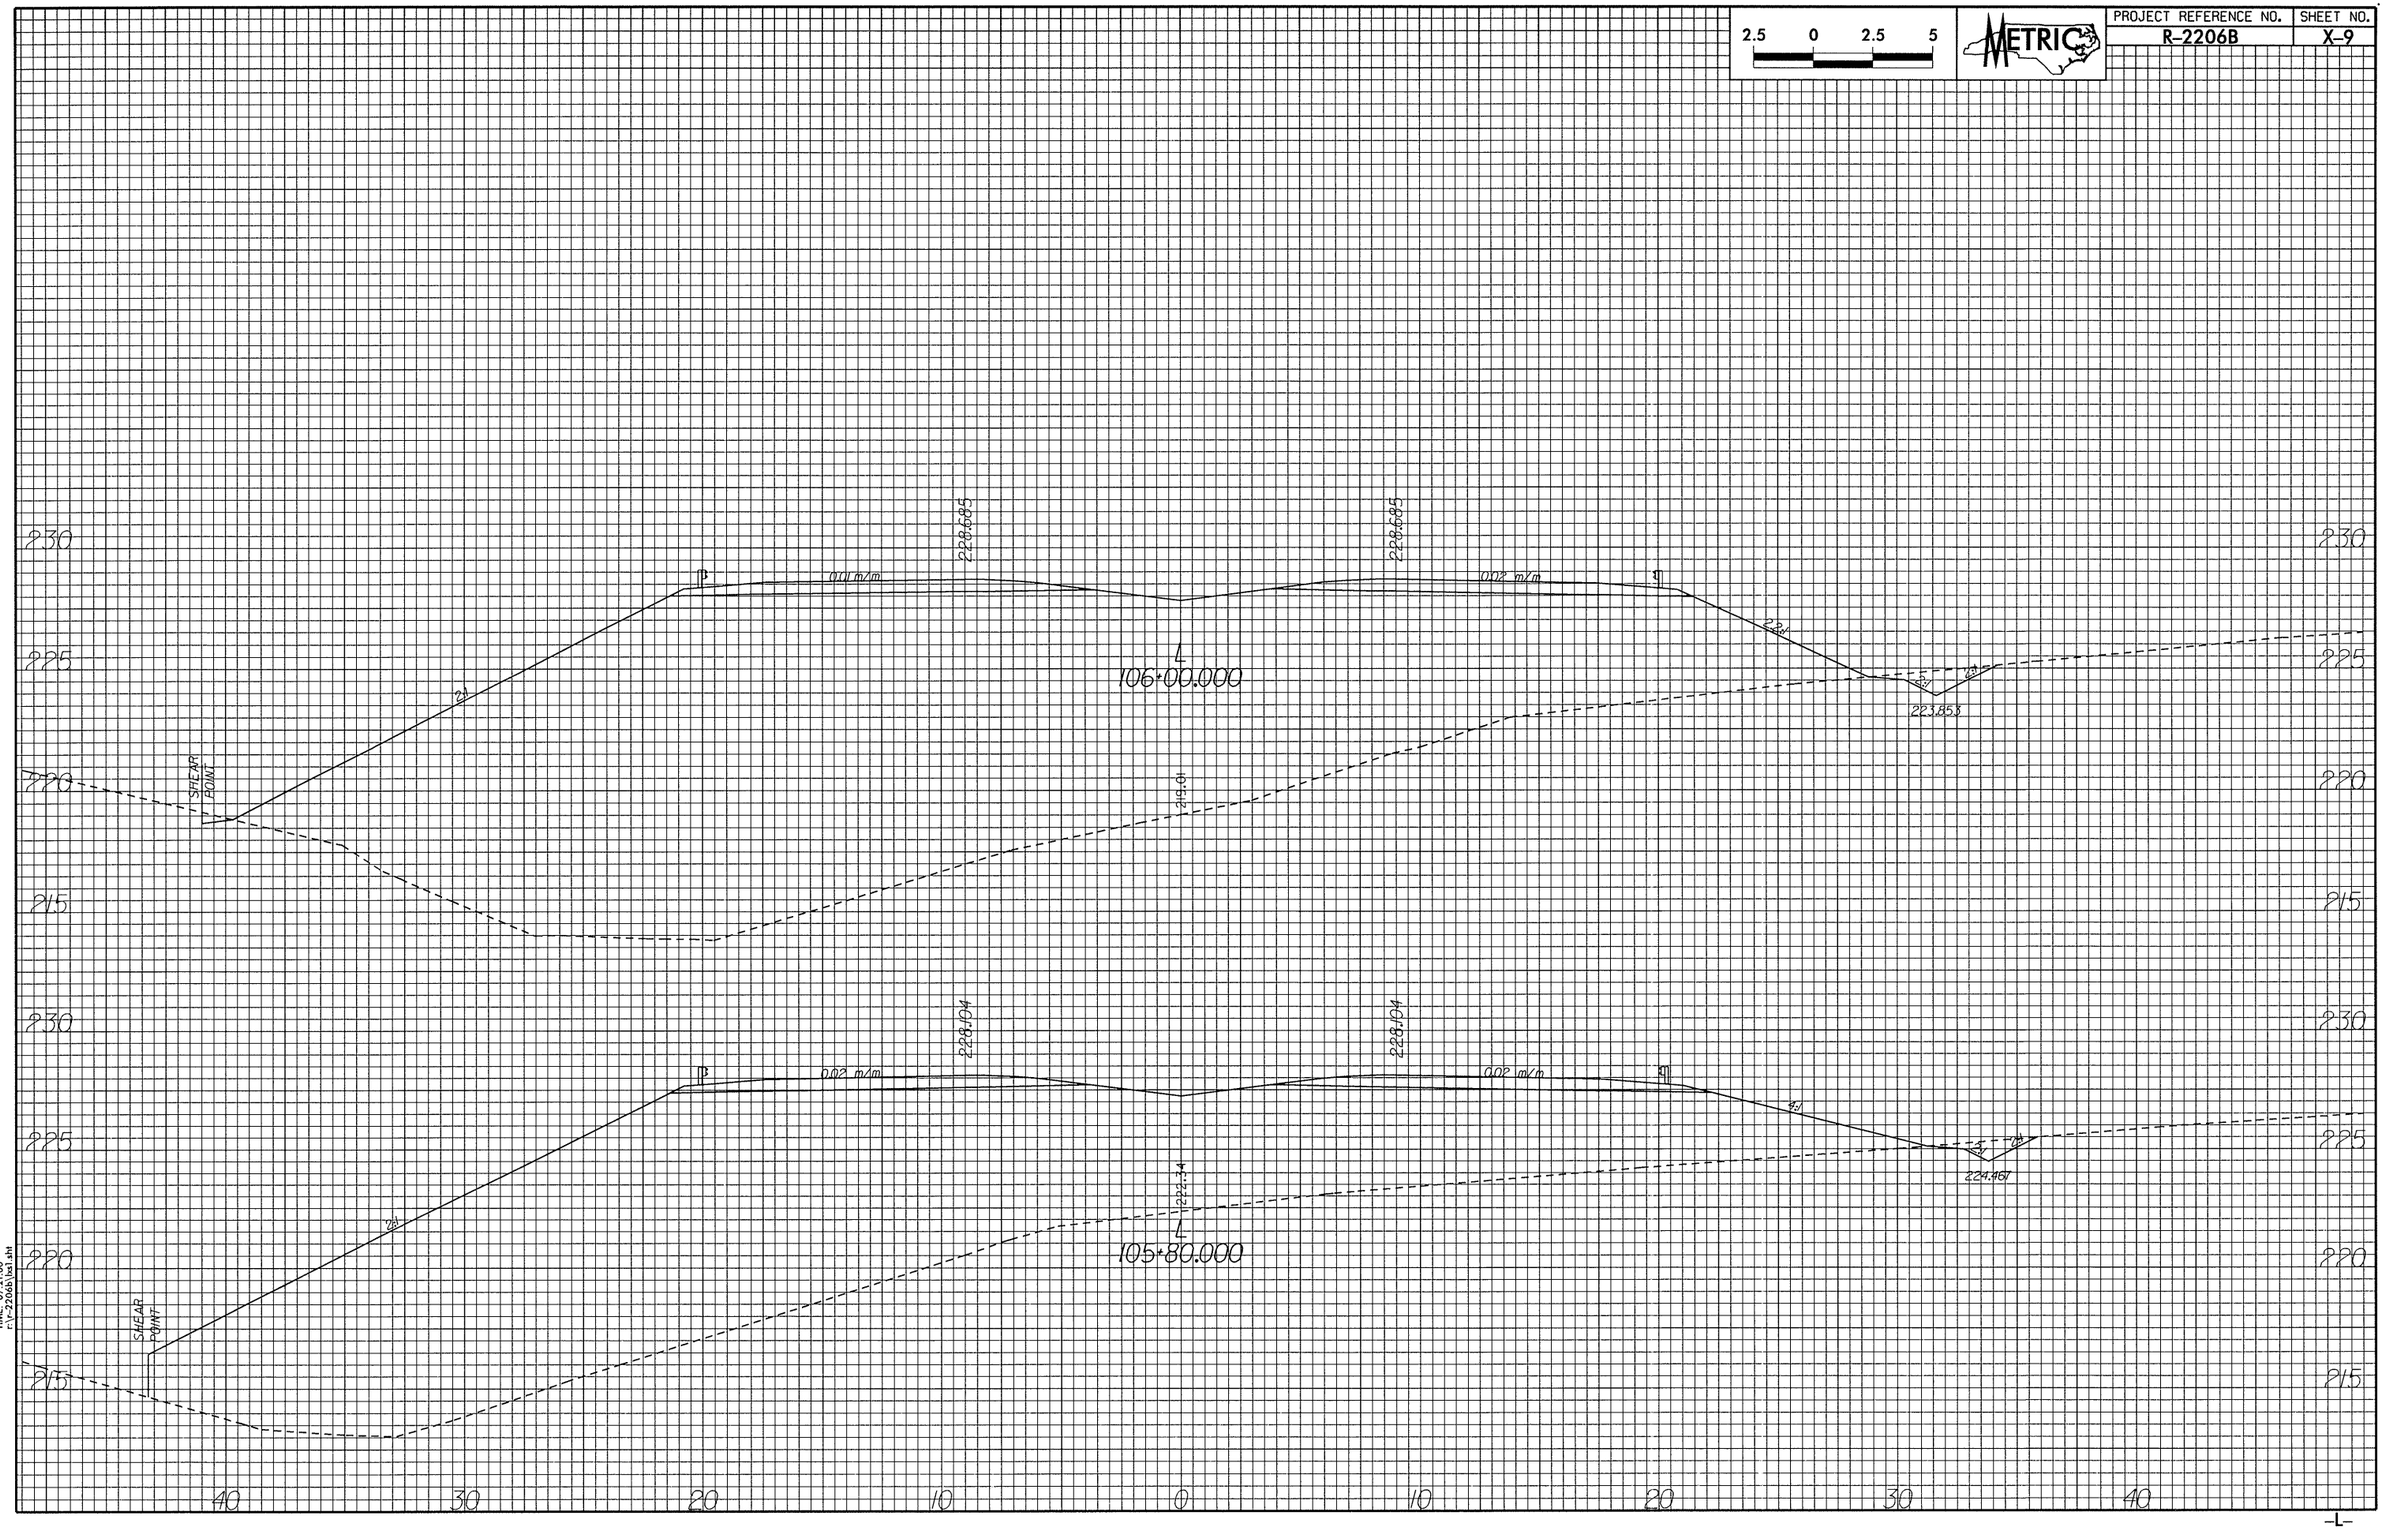

DATE: 03 AUG 2001
TIME: 07:09 AM
cl:\r-2206b\ksl.sht