PROJECT REFERENCE NO.	SHEET NO.
R-2206B	X-5

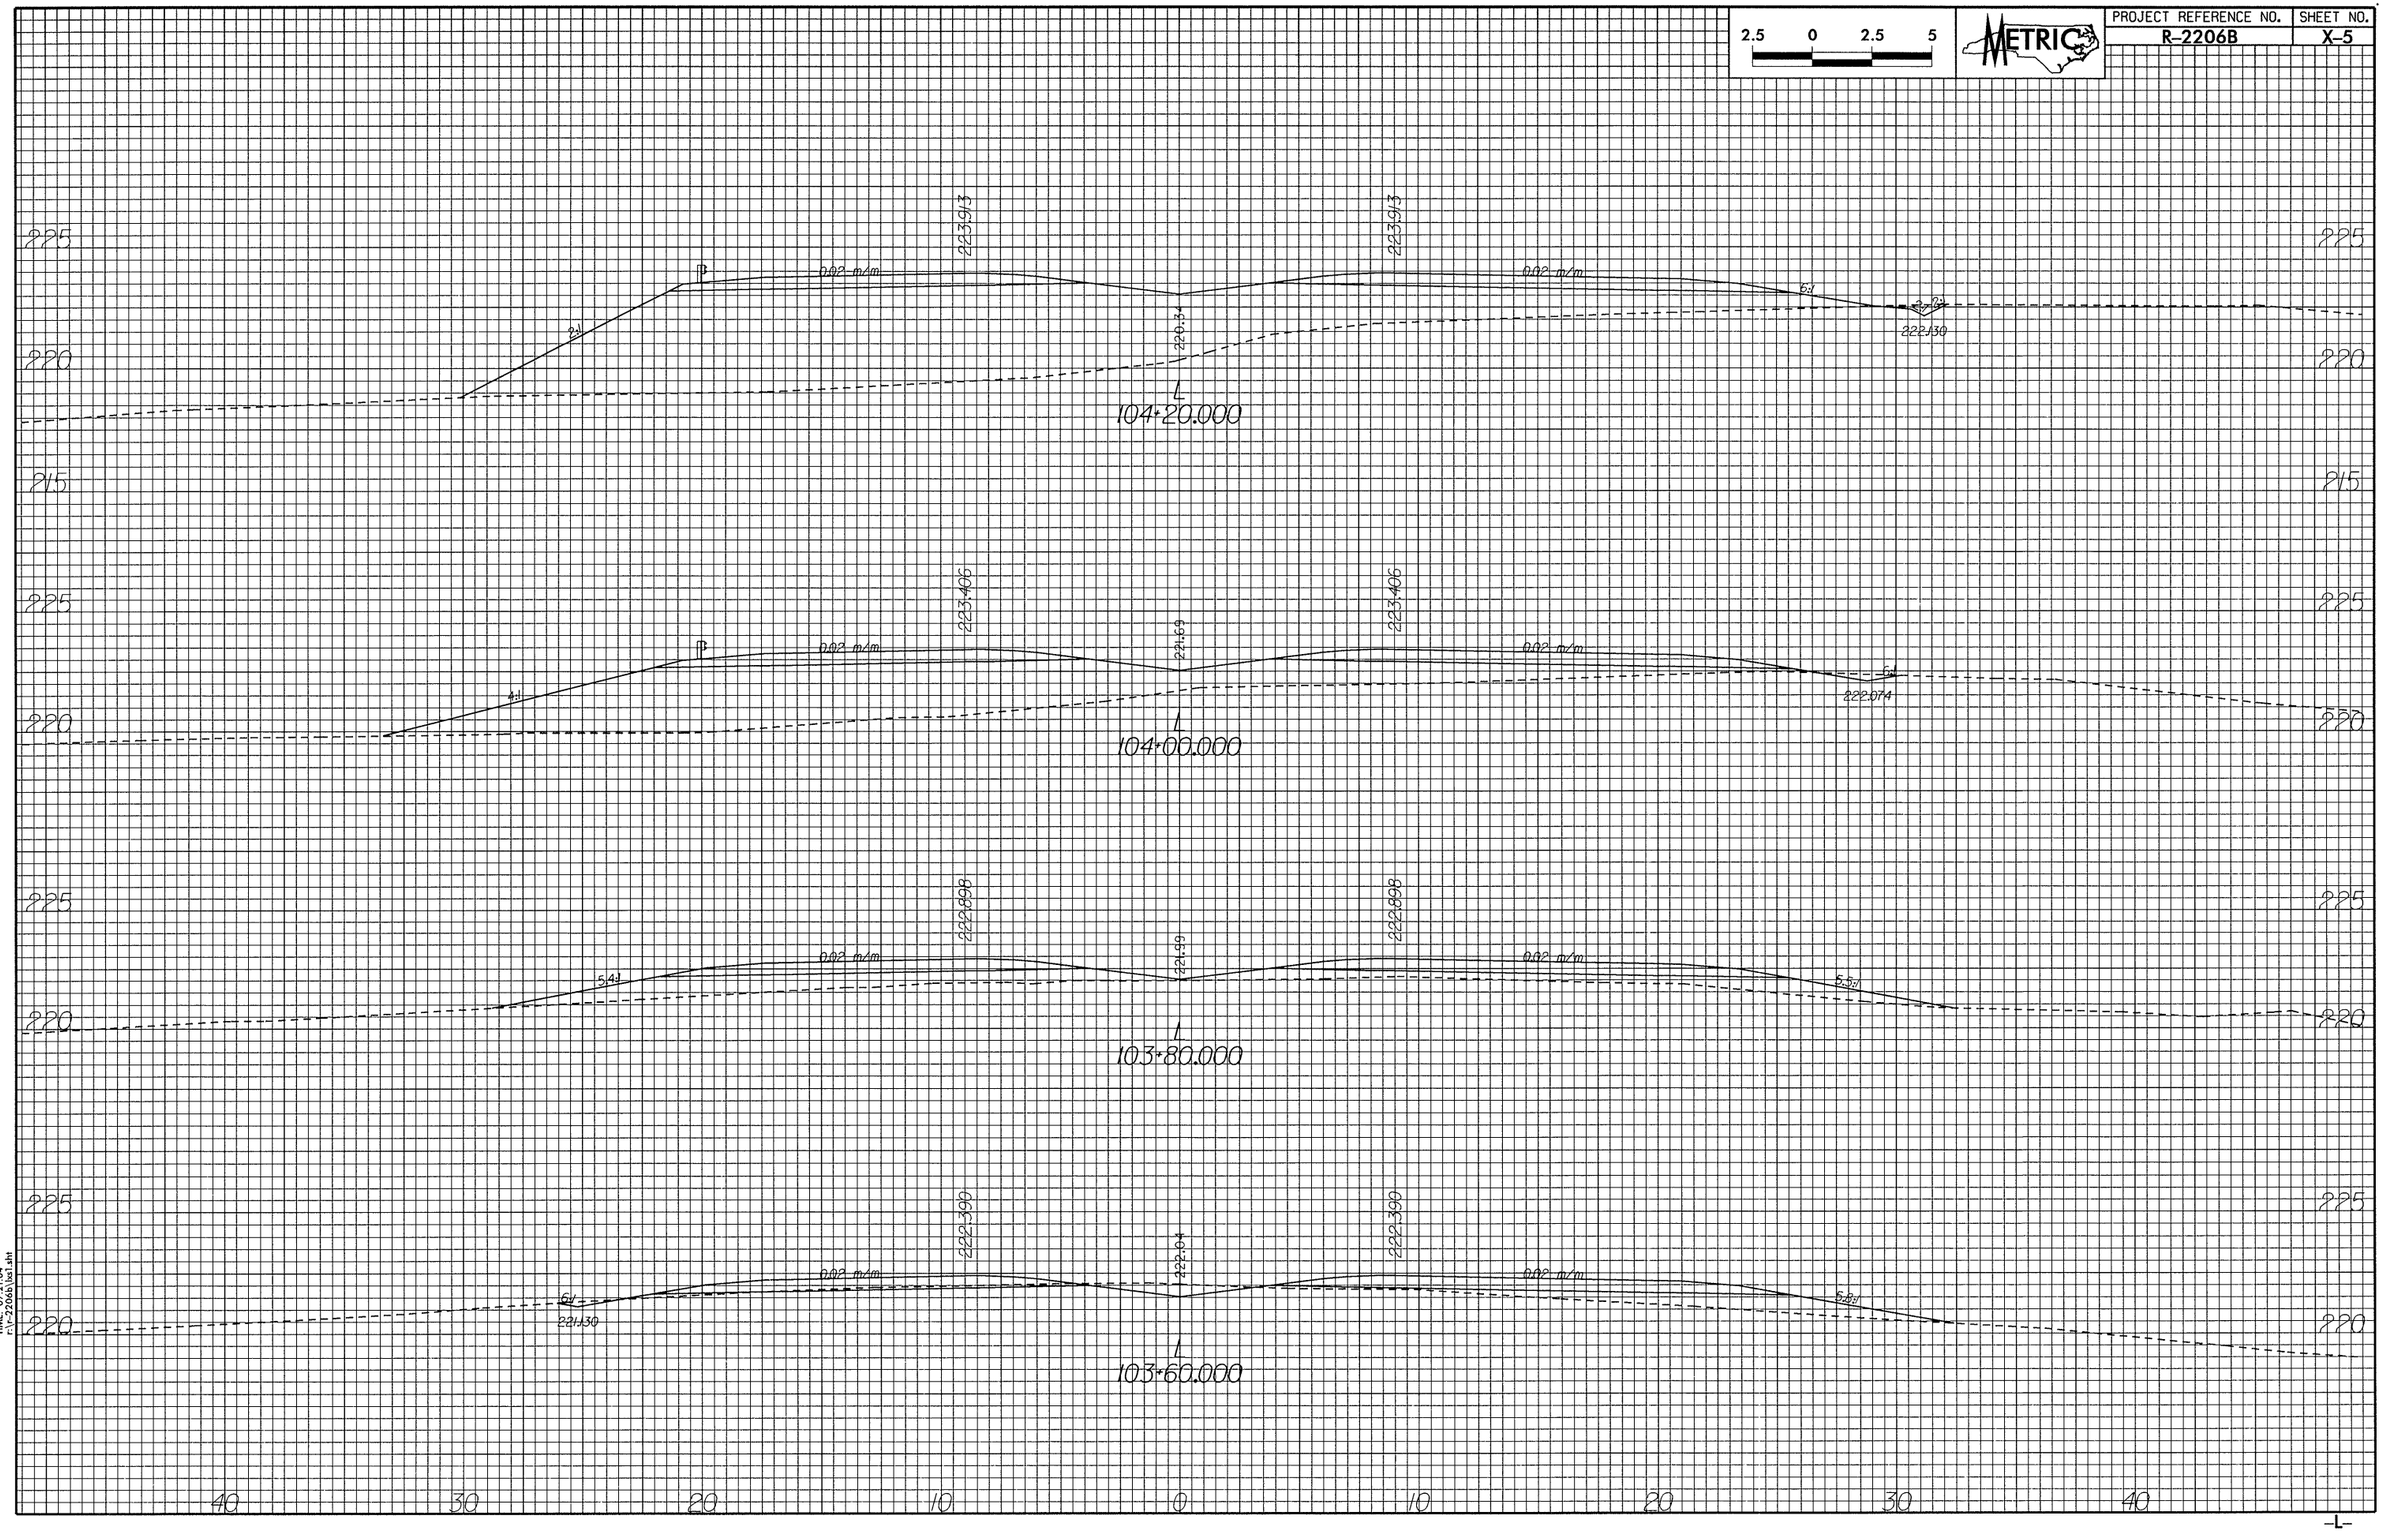

DATE: 02 AUG 2001
TIME: 7:30 AM
R-2206B(sht) sht