PROJECT REF. NO.	SHEET NO.	TOTAL SHEETS
33322.1.1	4	18

TEST SITE PLAN
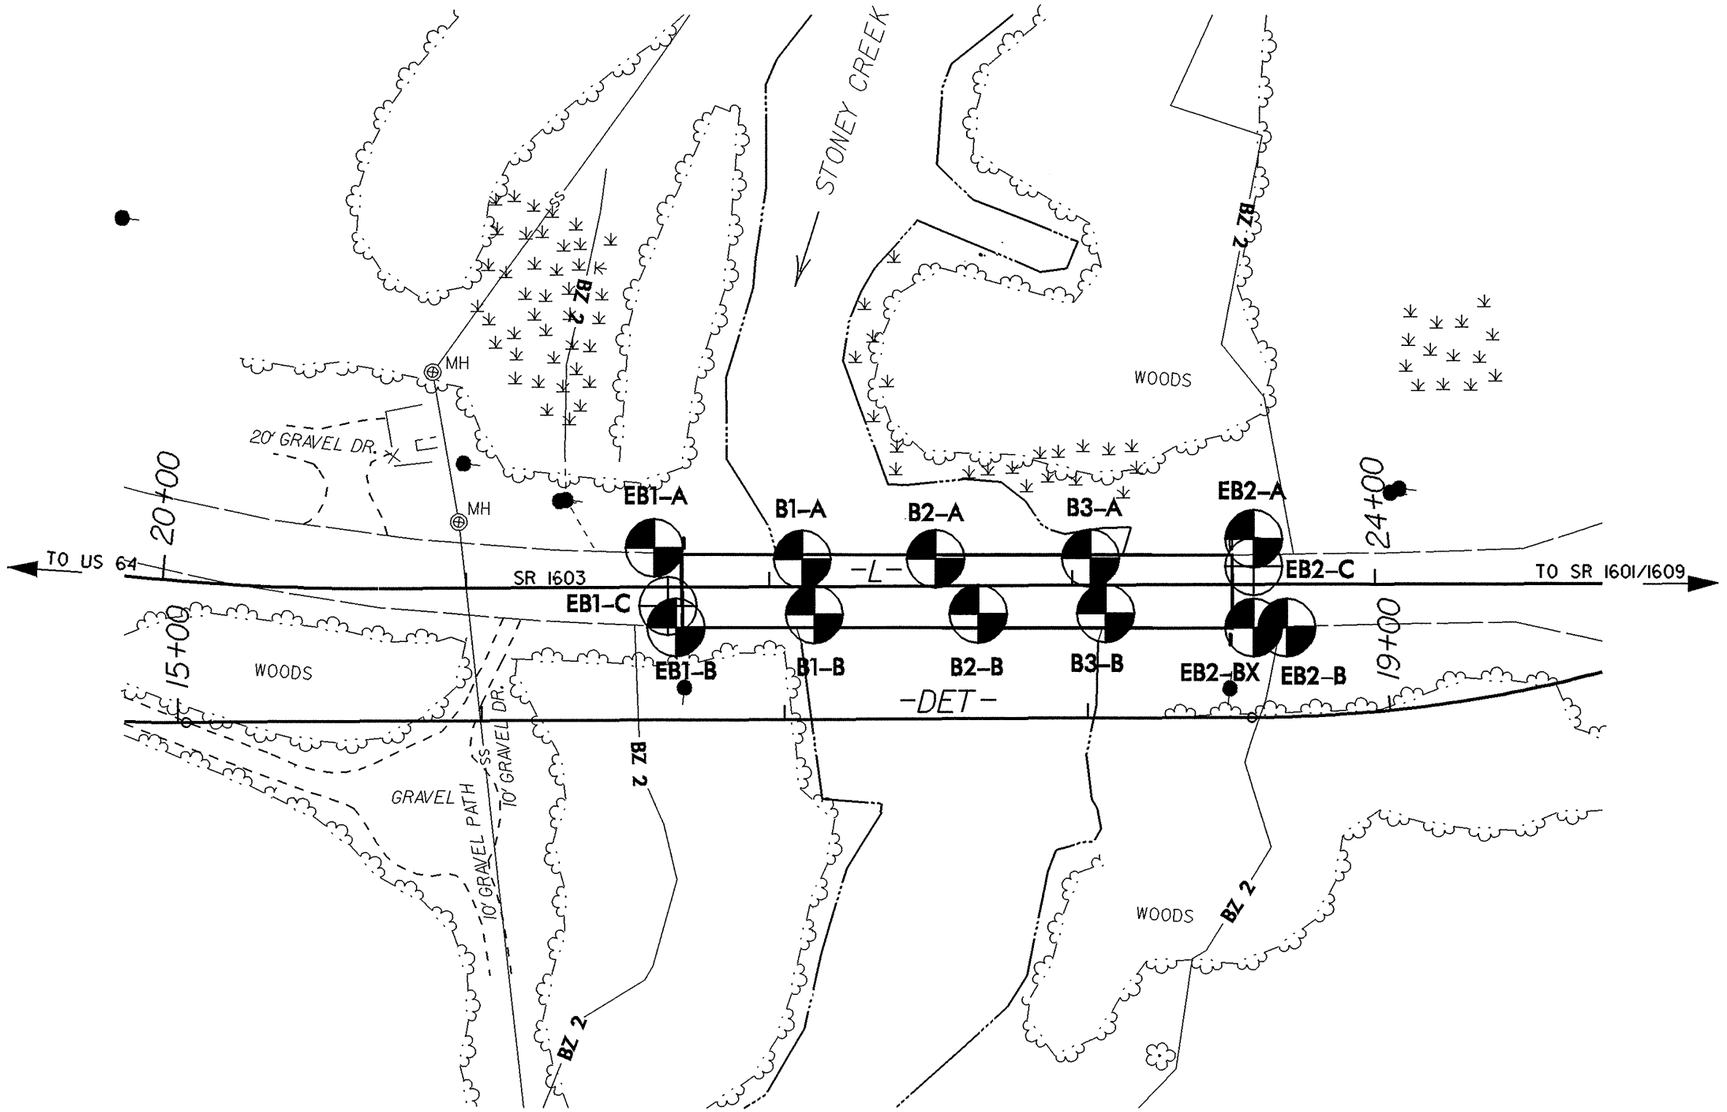
NAD 83