PROJECT REFERENCE NO.	SHEET NO.
B-3879	2-D
R/W SHEET NO.	
ROADWAY DESIGN ENGINEER	HYDRAULICS ENGINEER

NORTH CAROLINA PROFESSIONAL SEAL 26964 ENGINEER BRYAN C. KEY
7-29-04

SPECIAL SHOULDER SLOPE AND INTERSECTION DETAIL

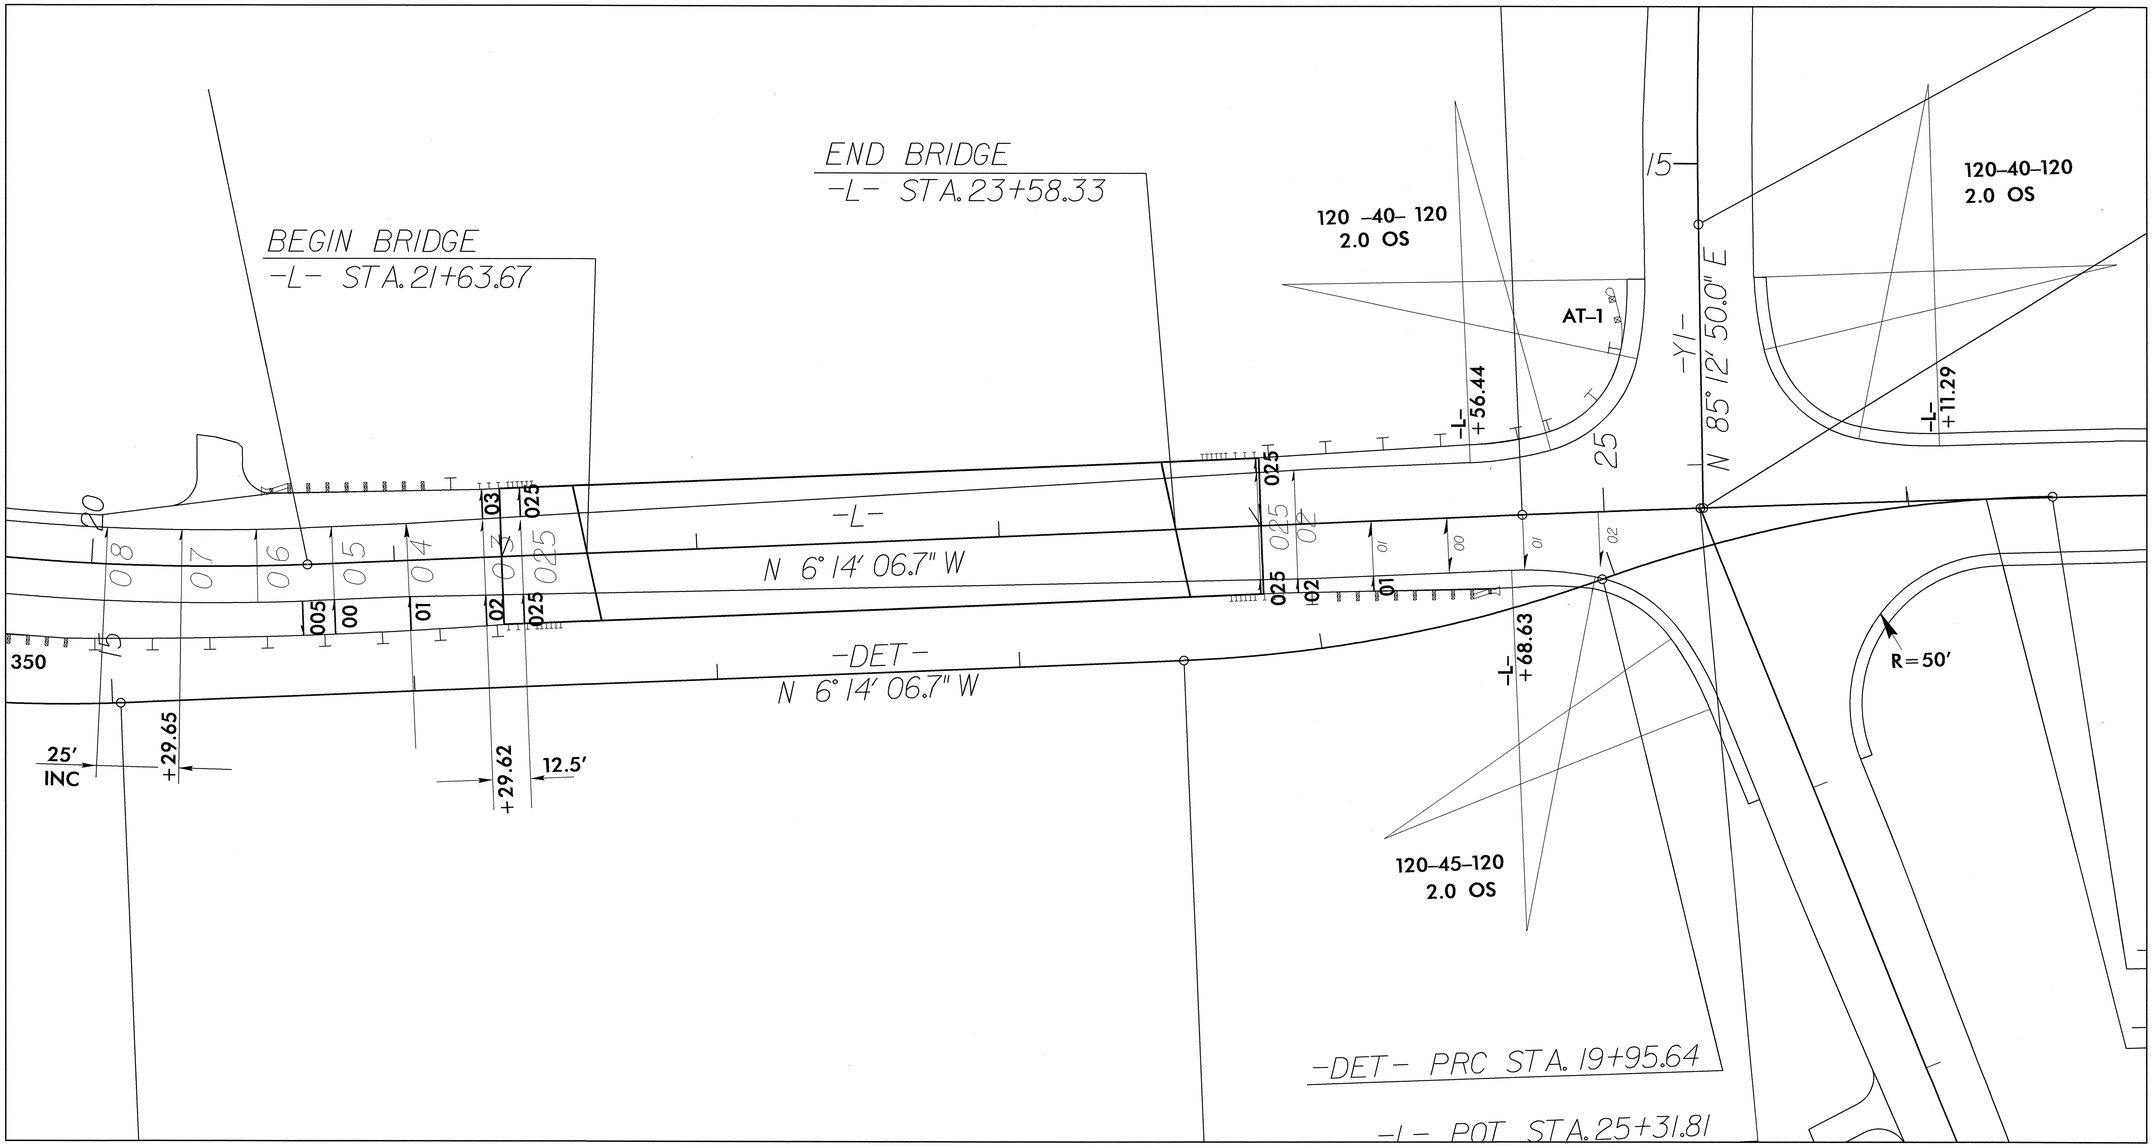

REVISIONS

8/17/99

23-JUL-2004 16:08
R:\Proj\B3879_rdy_superdet.dgn
BCKey AT

RD214492 Friday July 23 2004 shoulddet-2d BCKey rd-09oce34