STATE	PROJECT NO.	SHEET NO.	TOTAL SHTS.
N.C.	R-4468A	SIGN 9	
F. A. PROJECT NO.			
PROJECT ID. NO.	34632.3.1		

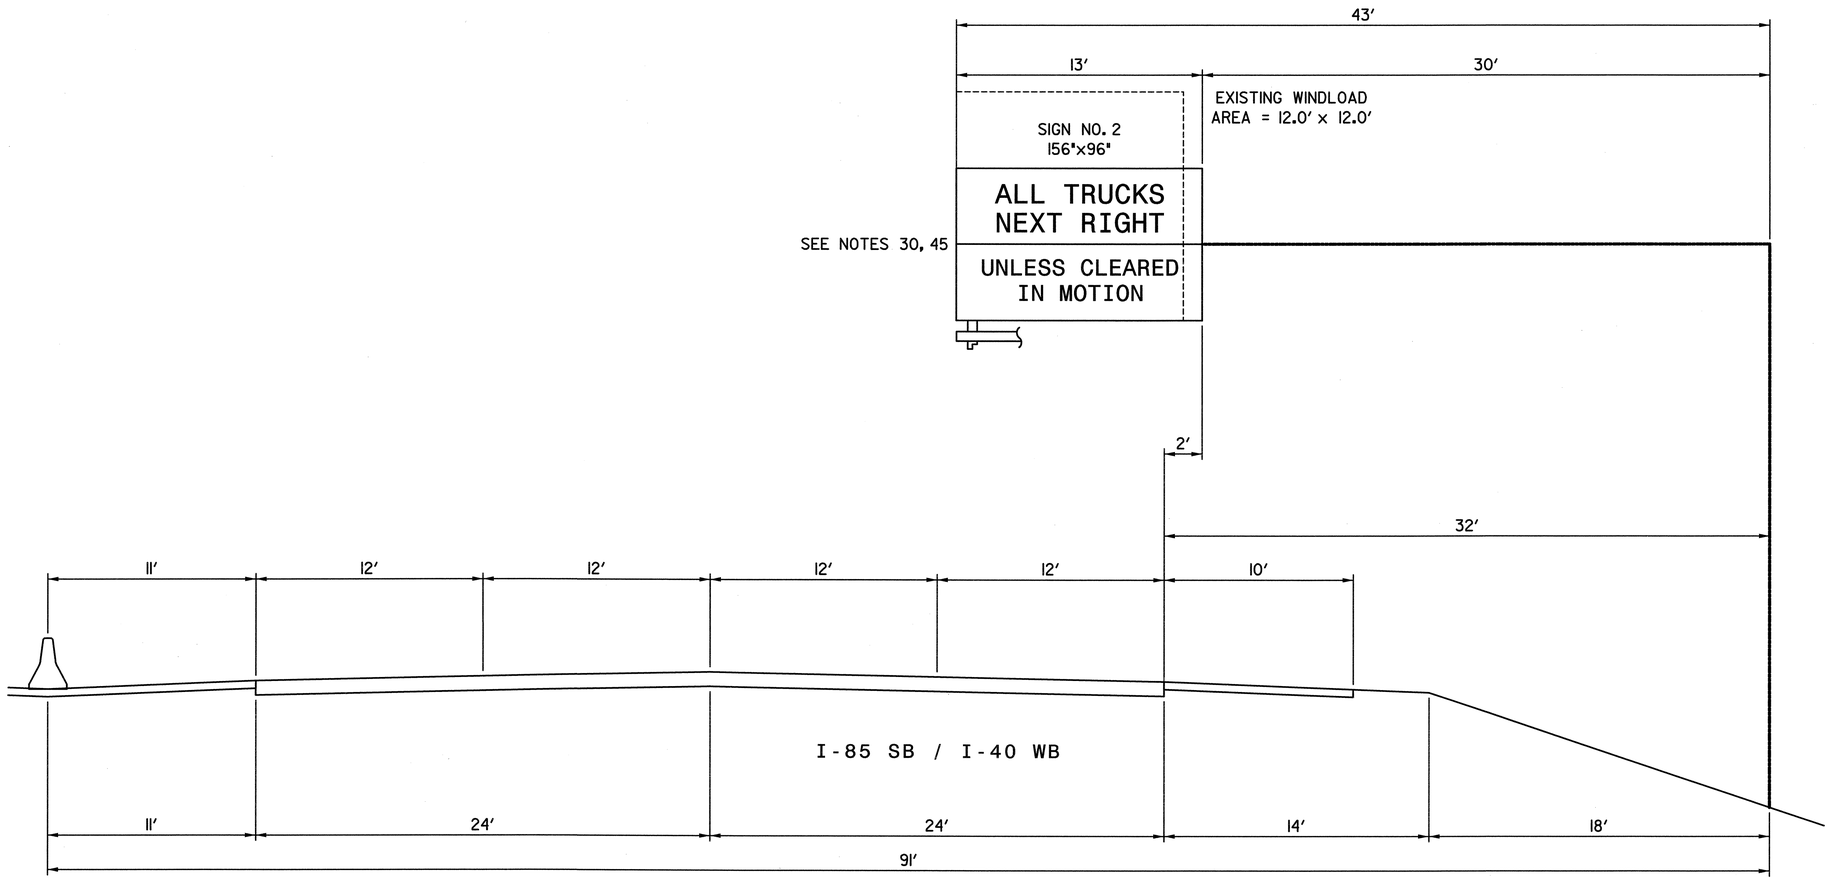

EXISTING OVERHEAD SIGN ASSEMBLY "BB"
STA. 588+00± -L-

SIGNS FURNISHED BY STATE

HNTB NORTH CAROLINA, P.C.
343 E. Six Forks Rd., Suite 200
Raleigh, North Carolina 27609

NORTH CAROLINA PROFESSIONAL SEAL 20675 ENGINEER CHARLES A. JOHNSON III
FEB 4, 2004

I-85/I-40 HILLSBOROUGH WEIGH STATION UPGRADE

EXISTING OH ASSEMBLY "BB"
STA. 588+00± -L-

SCALE	NONE
DATE	01-2004
DWG. BY	KHI
DESIGN BY	CAJ
APPROVED	CAJ

N. C. DEPARTMENT OF TRANSPORTATION
DIVISION OF HIGHWAYS
TRAFFIC ENGINEERING BRANCH

REVISIONS	