Rev. 3/6/01

PROJ. REFERENCE NO.	SHEET NO.
B-3506	~~X-1~~ 5/12

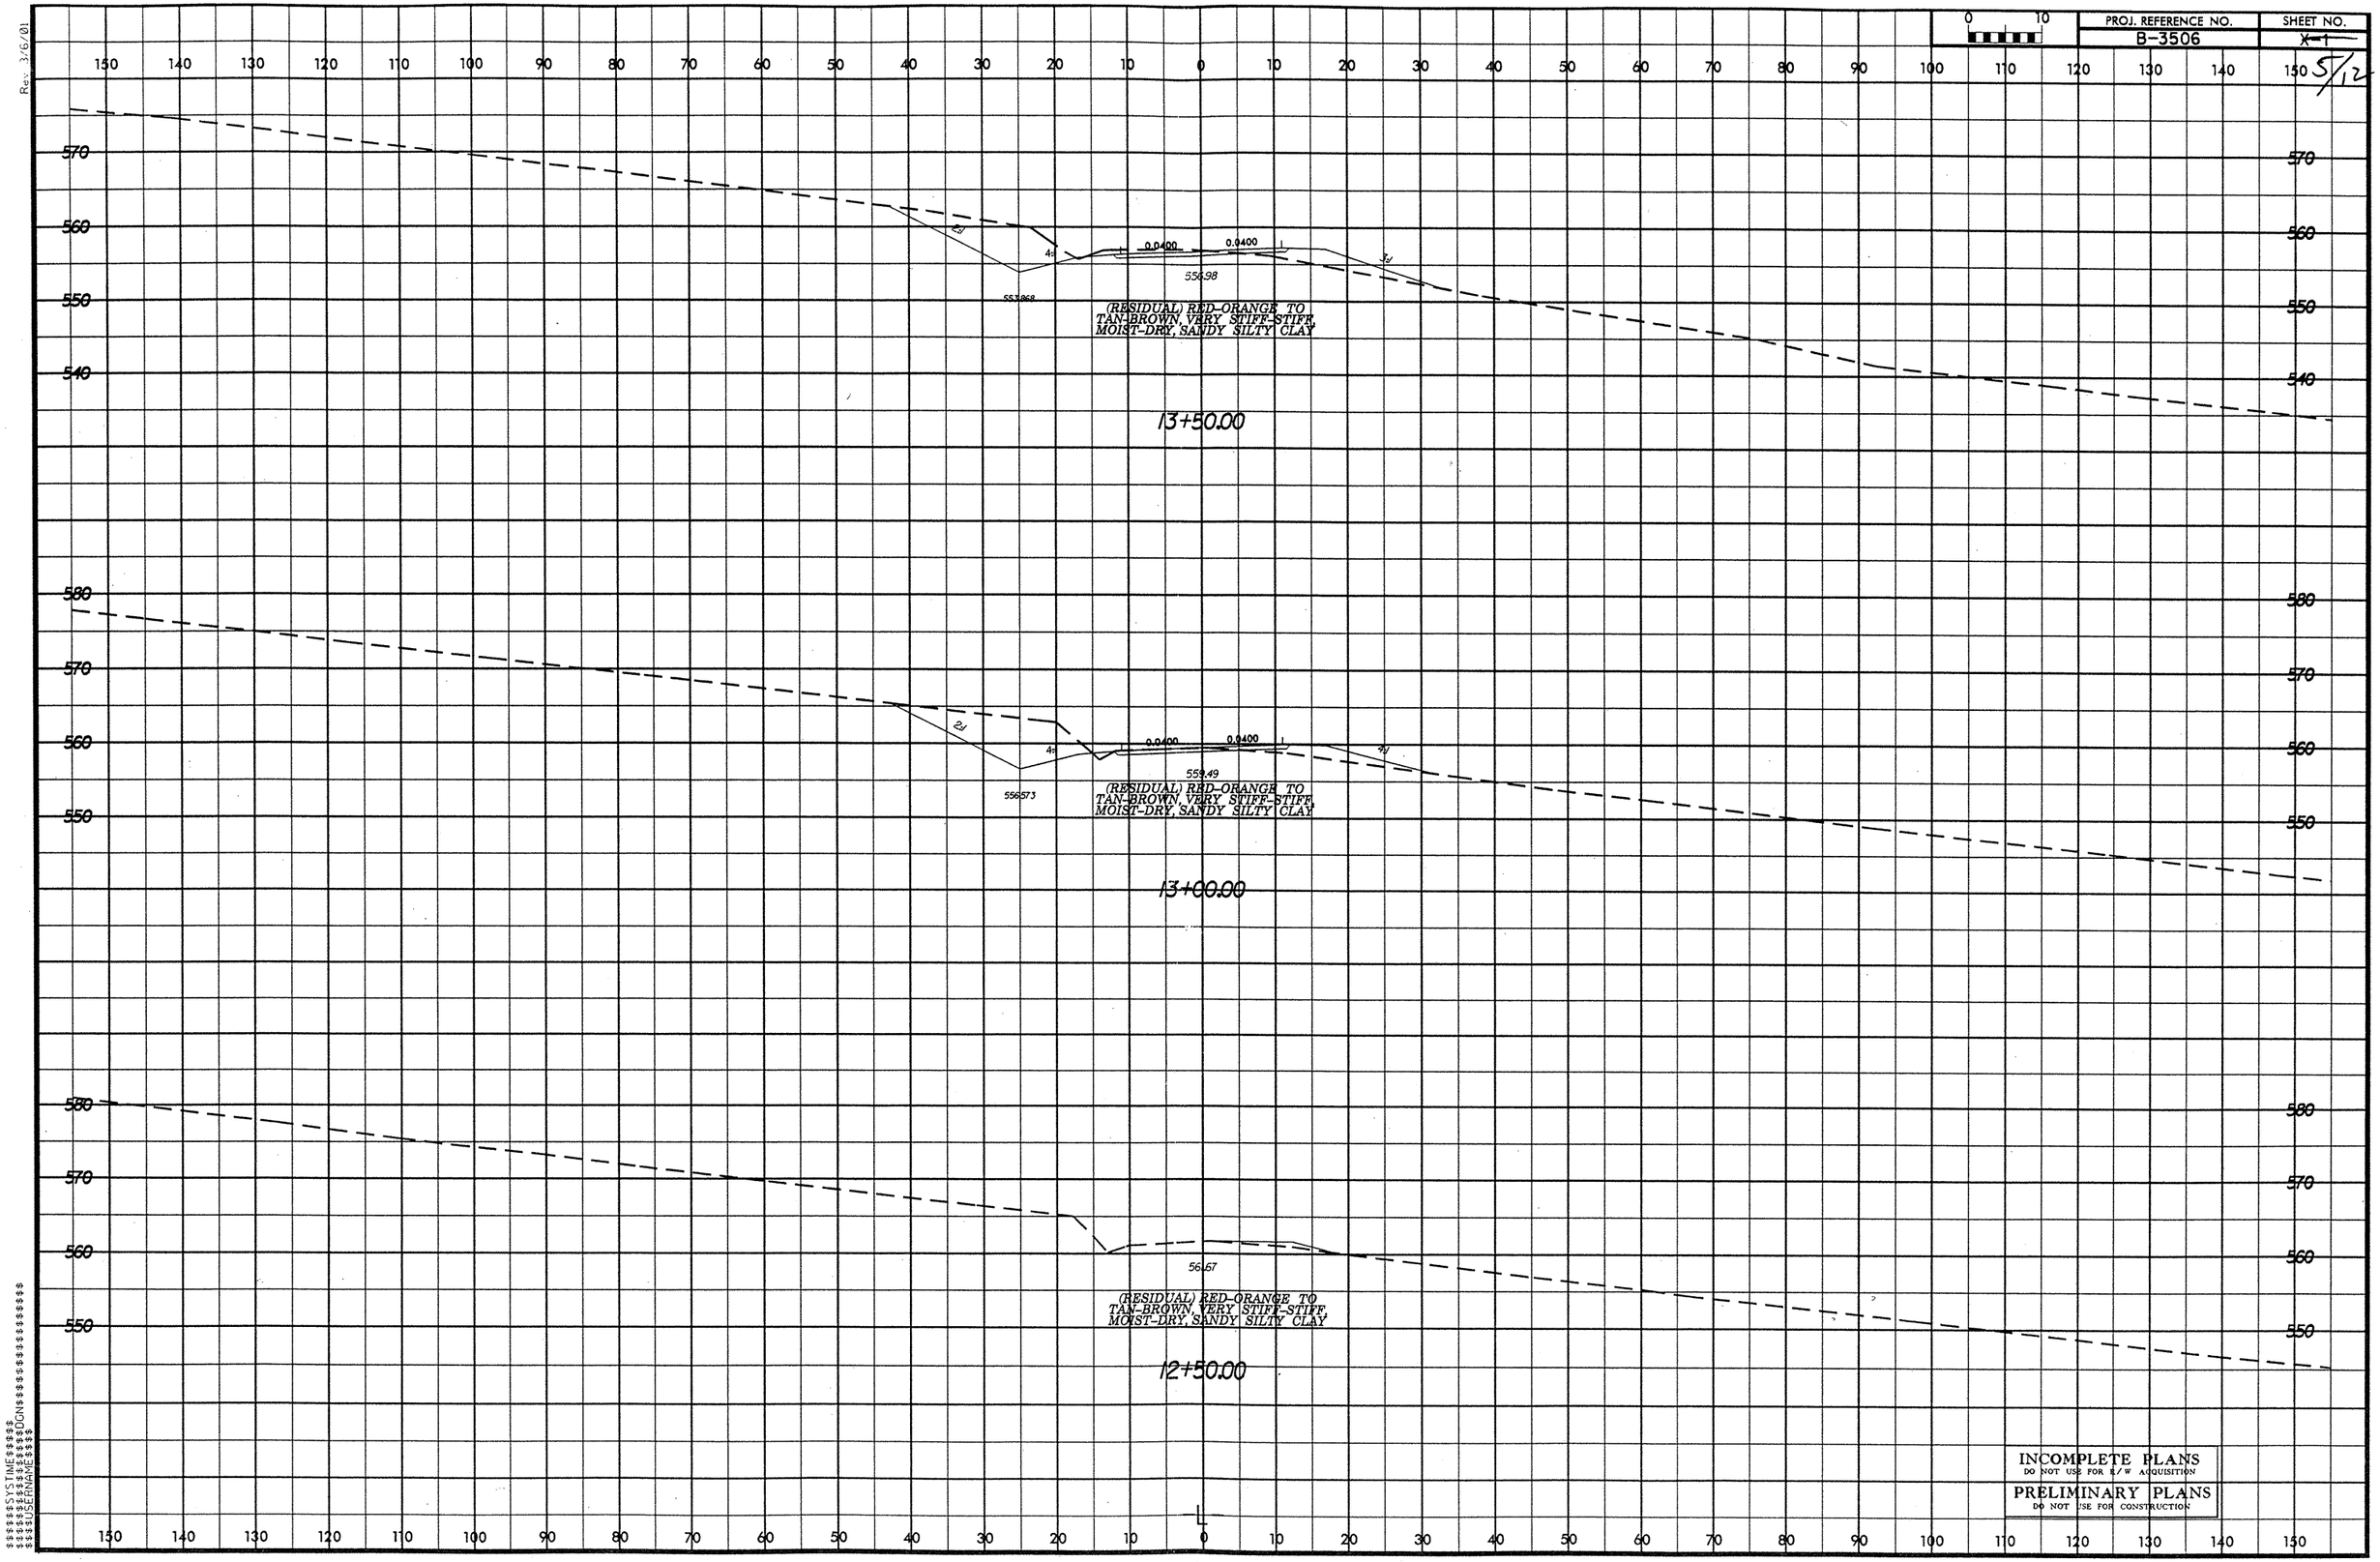

INCOMPLETE PLANS
DO NOT USE FOR R/W ACQUISITION

PRELIMINARY PLANS
DO NOT USE FOR CONSTRUCTION

$$$$$$SYSTIME$$$$$$
$$$$$$SYSPLOT$$$$$$DGN$$$$$$$$$$$$$$$$$$$$$$$$$$$$$$$$
$$$$$$USERNAME$$$$