CLEARING AND GRUBBING
EROSION CONTROL FOR
CONSTRUCTION SHEET 29

NOTE:
PLACE TEMPORARY ROCK SEDIMENT DAMS TYPE- B AND TEMPORARY ROCK SILT CHECKS TYPE-A AT DRAINAGE OUTLETS.

METRIC

5 0 10

PROJECT REFERENCE NO.	SHEET NO.
R-0513A	EC-28/CONST.29
R /W SHEET NO.	
ROADWAY DESIGN ENGINEER	HYDRAULICS ENGINEER

CONST.REV.

R /W REV.

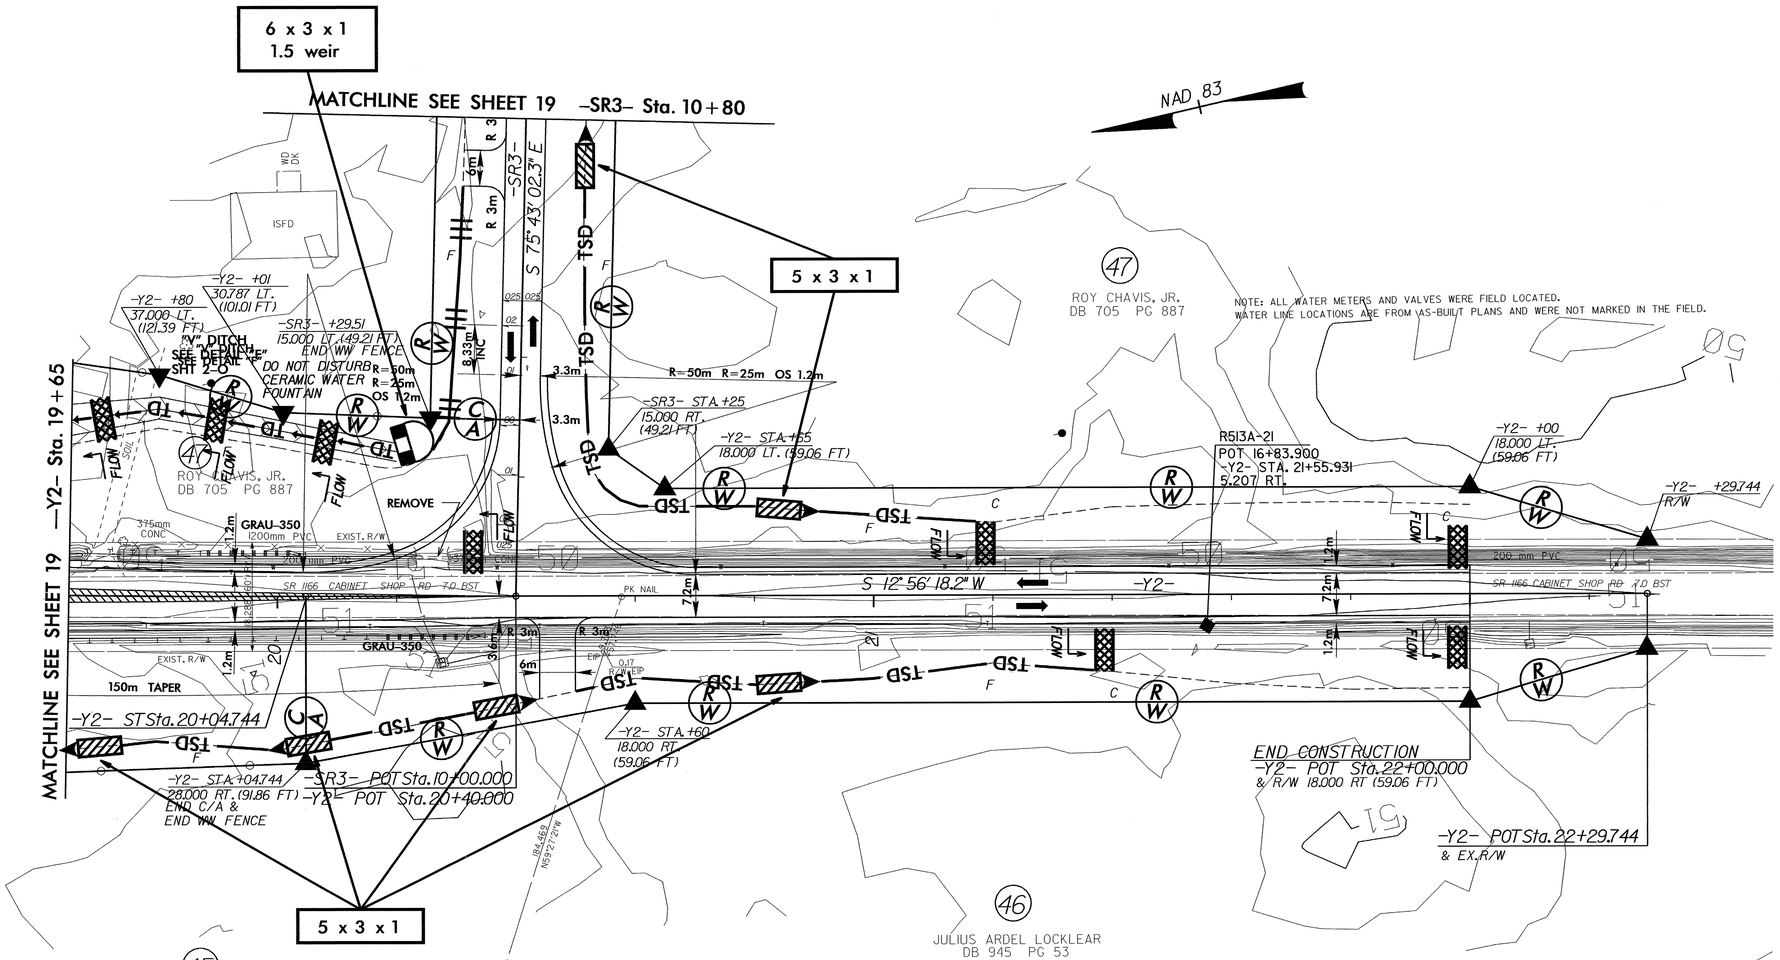

NOTES: FOR PROFILE OF -Y2- SEE SHEET NO. 51
FOR PROFILE OF -SR3- SEE SHEET NO. 63
FOR DITCH DETAIL SEE SHEET 2-0

8/17/99

mlaugisch AT