CLEARING AND GRUBBING EROSION CONTROL FOR CONSTRUCTION SHEET 26

NOTE: PLACE TEMPORARY ROCK SEDIMENT DAMS TYPE- B AND TEMPORARY ROCK SILT CHECKS TYPE-A AT DRAINAGE OUTLETS.

METRIC

5 0 10

CONST.REV. _____

R /W REV.

PROJECT REFERENCE NO.	SHEET NO.
R-0513A	EC-24/CONST.26
R /W SHEET NO.	
ROADWAY DESIGN ENGINEER	HYDRAULICS ENGINEER

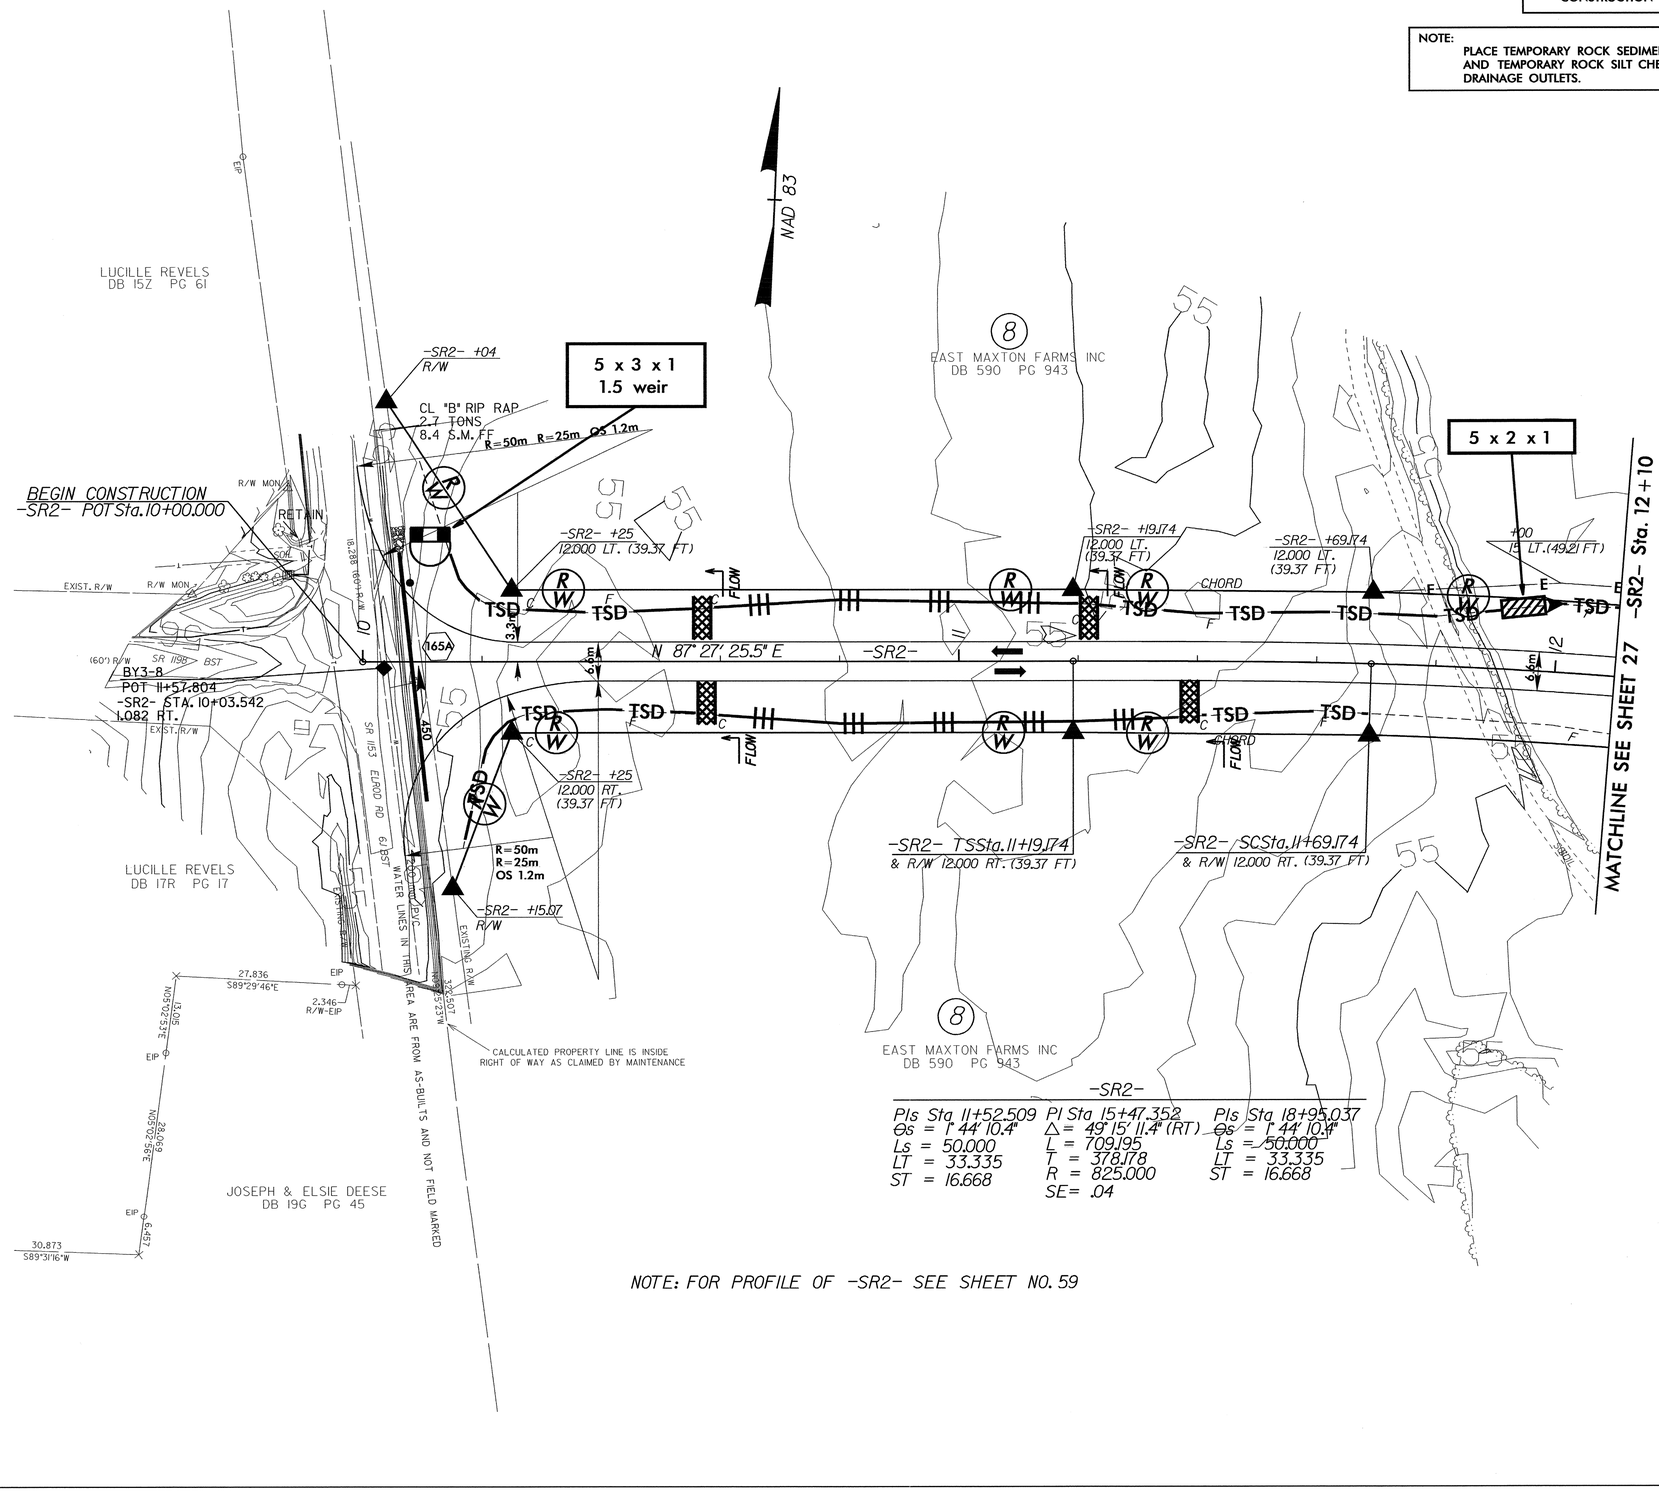

NOTE: FOR PROFILE OF -SR2- SEE SHEET NO. 59

mlaugsch AT