CLEARING AND GRUBBING
EROSION CONTROL FOR
CONSTRUCTION SHEET 14

NOTE:
PLACE TEMPORARY ROCK SEDIMENT DAMS TYPE- B AND TEMPORARY ROCK SILT CHECKS TYPE-A AT DRAINAGE OUTLETS.

METRIC

5 0 10

CONST.REV. _____

R /W REV.

PROJECT REFERENCE NO.	SHEET NO.
R-0513A	EC-13/CONST.14
R /W SHEET NO.	
ROADWAY DESIGN ENGINEER	HYDRAULICS ENGINEER

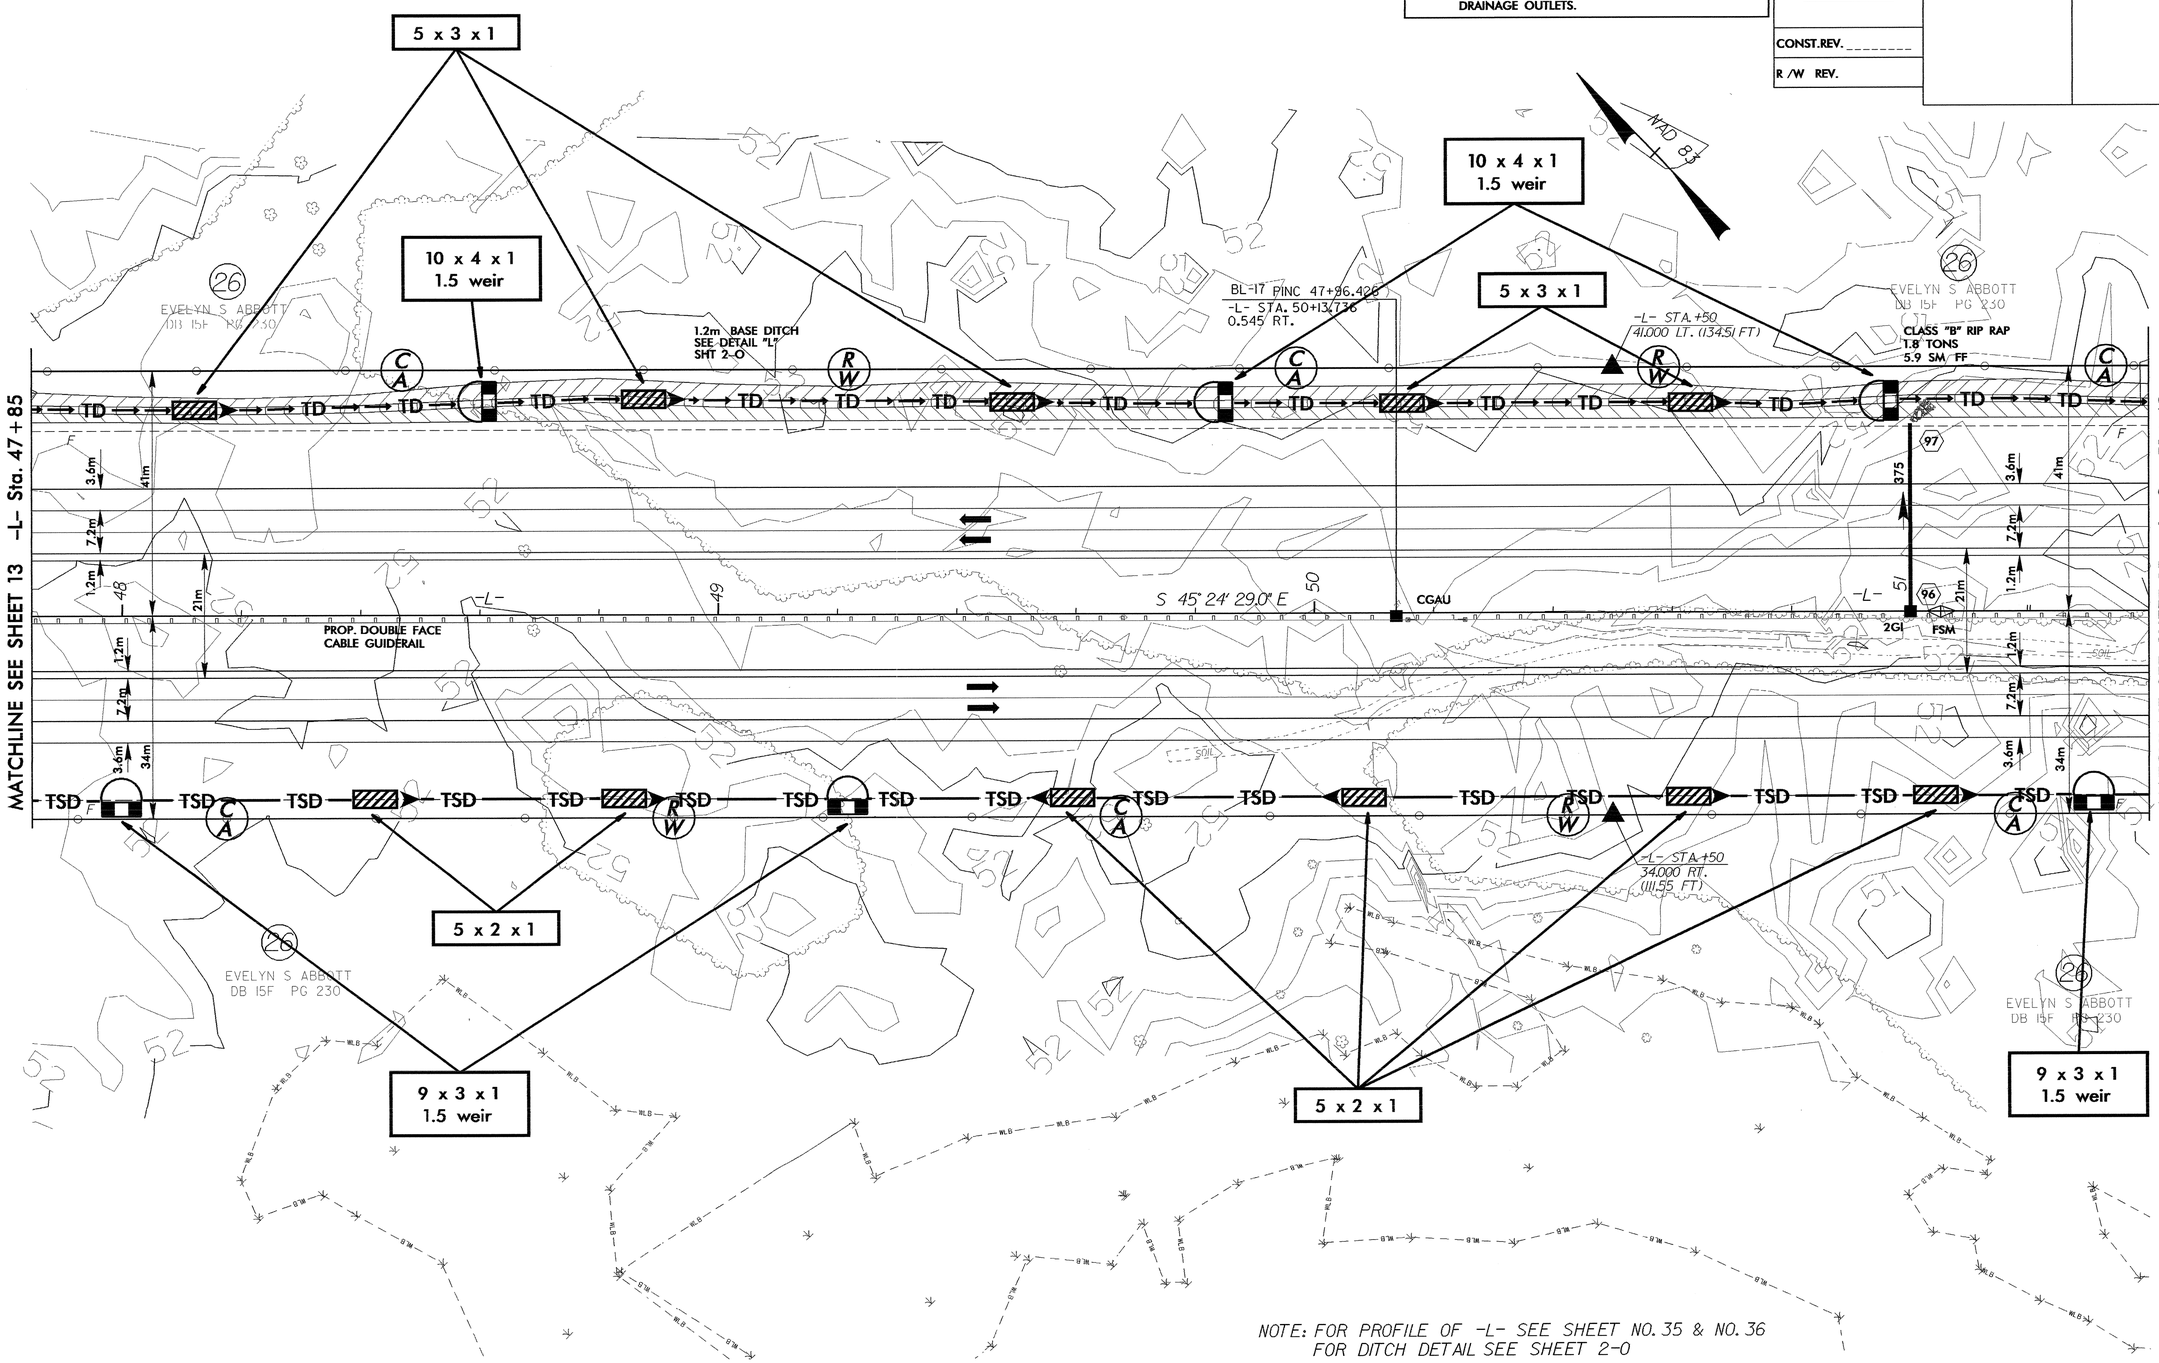

NOTE: FOR PROFILE OF -L- SEE SHEET NO. 35 & NO. 36
FOR DITCH DETAIL SEE SHEET 2-O

30-SEP-2004 09:21
d:\rev\Rural\R0513A\proj\Proj\r0513ss14.psh
mlaugisch AT