PROJ. REFERENCE NO.	SHEET NO.
R-0513A	TCP-28

AREA I, US 74

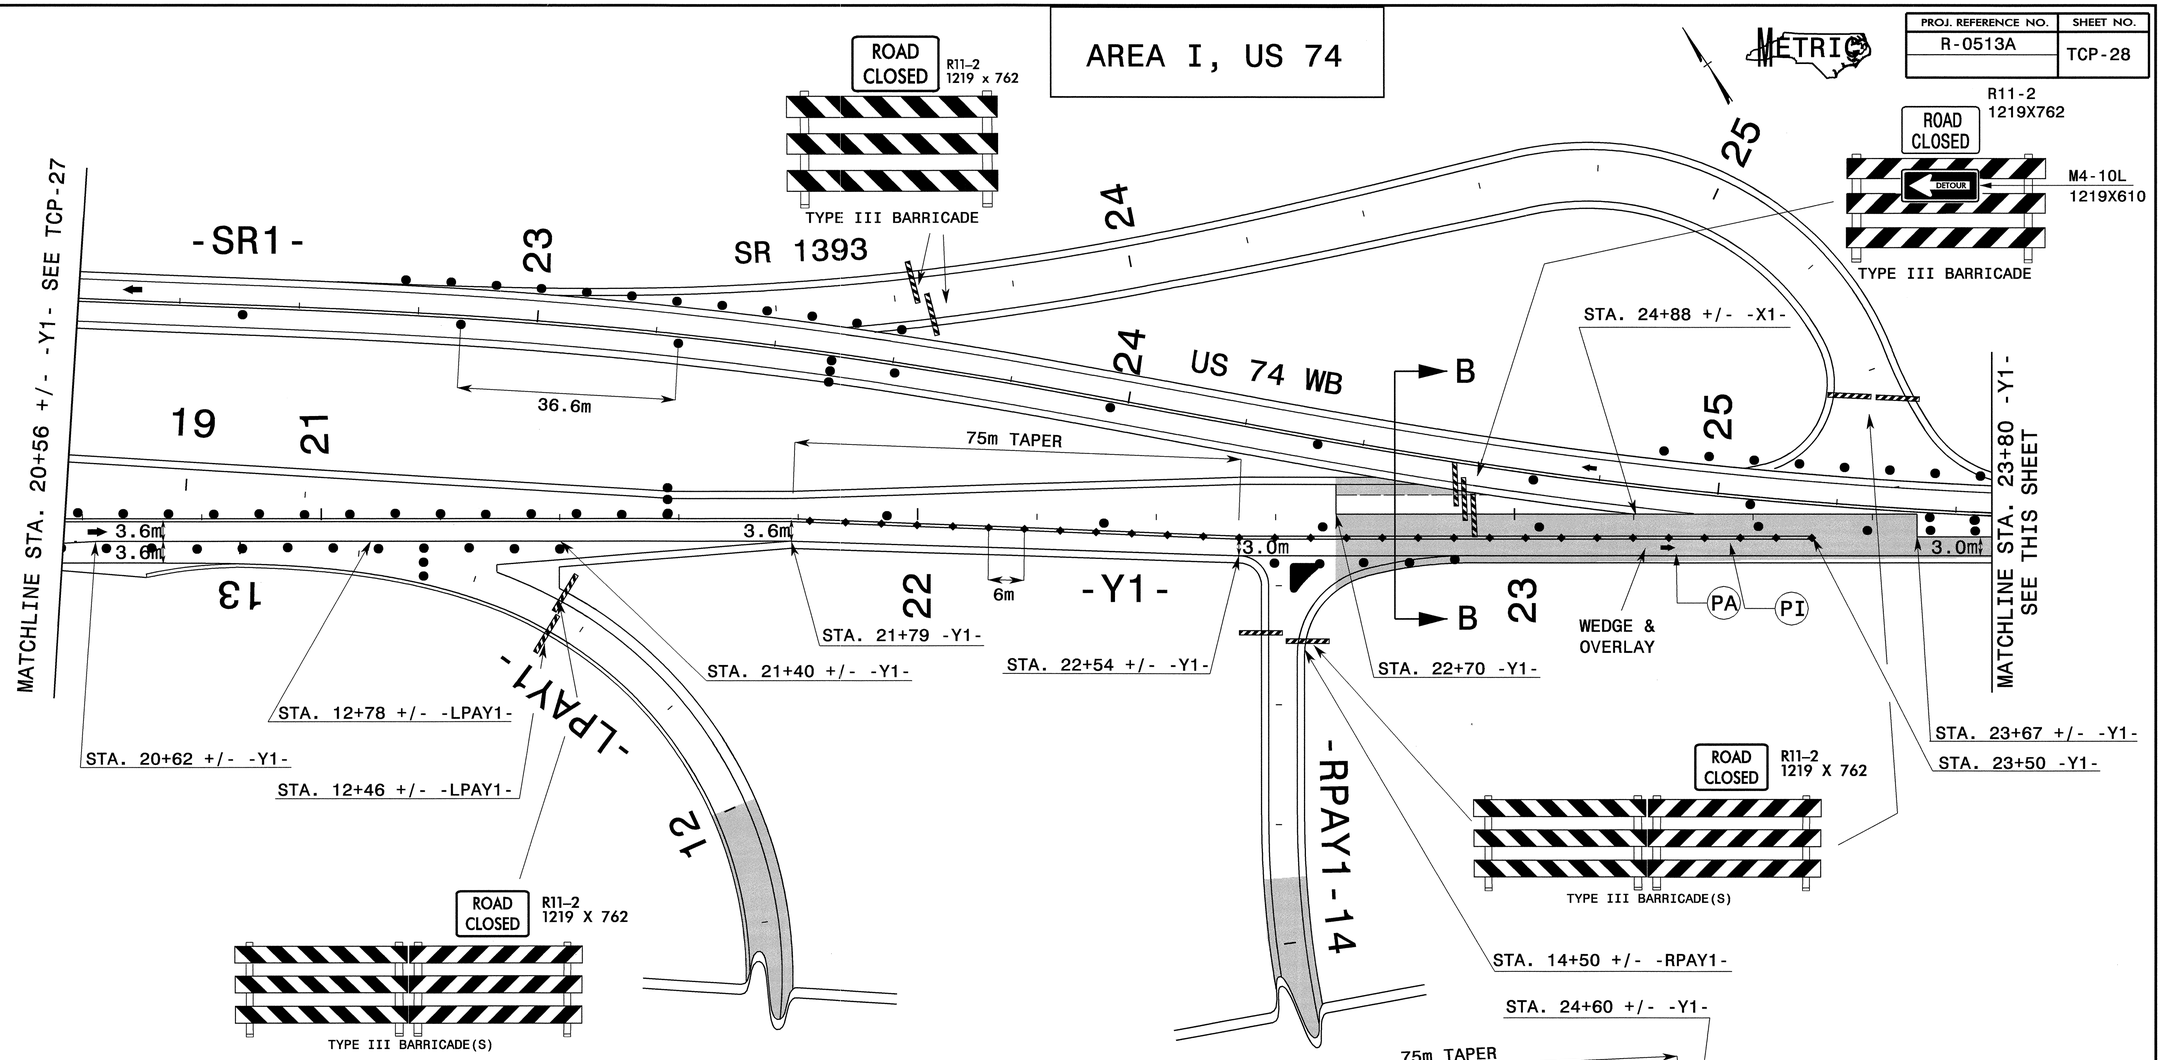

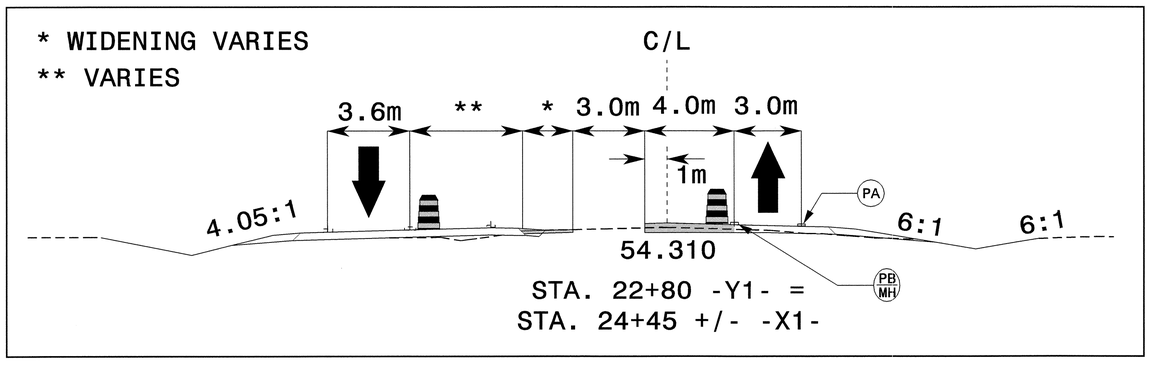

SECTION B-B

APPROVED: [signature] DATE: 8/20/04

SEAL

NORTH CAROLINA PROFESSIONAL SEAL 022104 ENGINEER JOHN S. KITE, JR.

AREA I, PHASE III DETAIL

SCALE:	NONE
DATE:	10/03
DWG. BY:	DAH
DESIGN BY:	DAH
REVIEWED BY:	JDK

REVISIONS

CADD FILE

20-AUG-2004 10:18
T:\TCP\Phase III\R0513A_TC_Tcp28_PHIII.dgn
ahayes AT TETC192272