AREA I, US 74

METRIC

PROJ. REFERENCE NO.	SHEET NO.
R-0513A	TCP-24

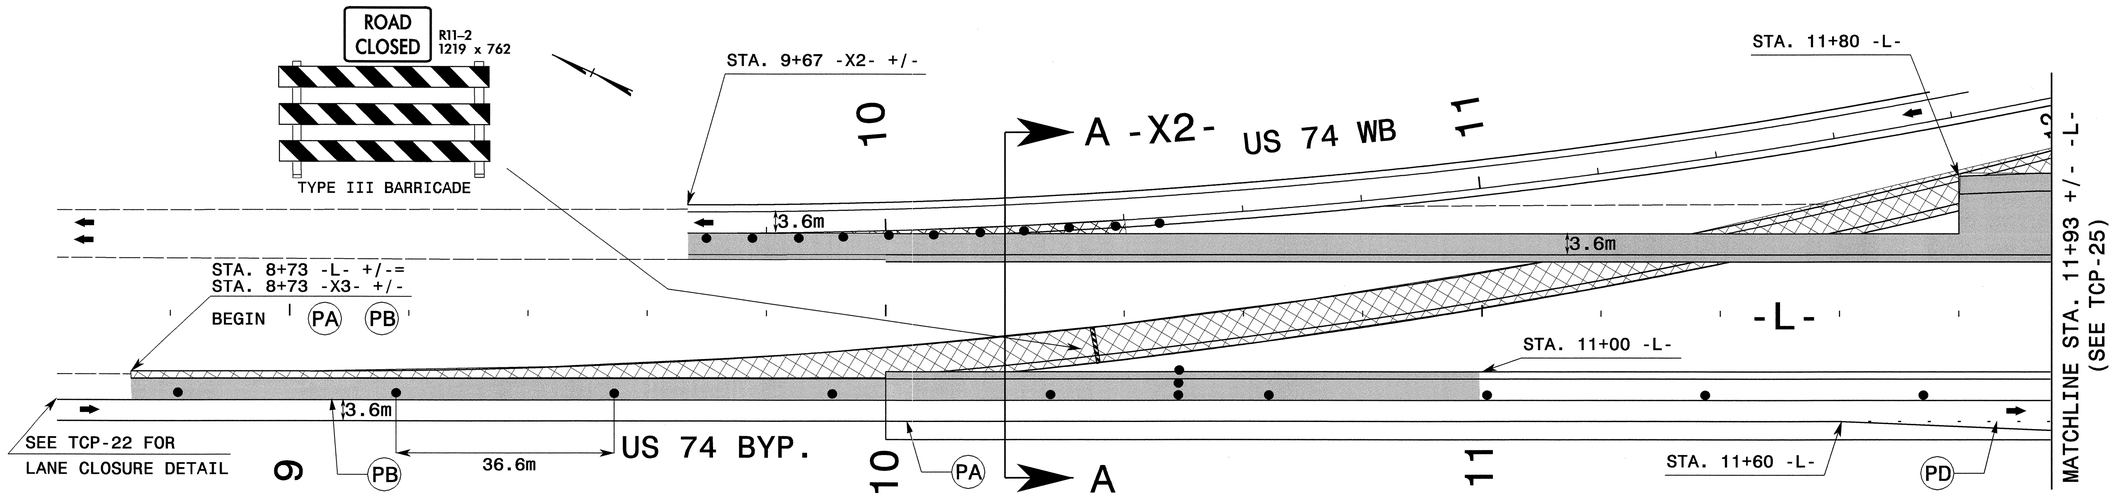

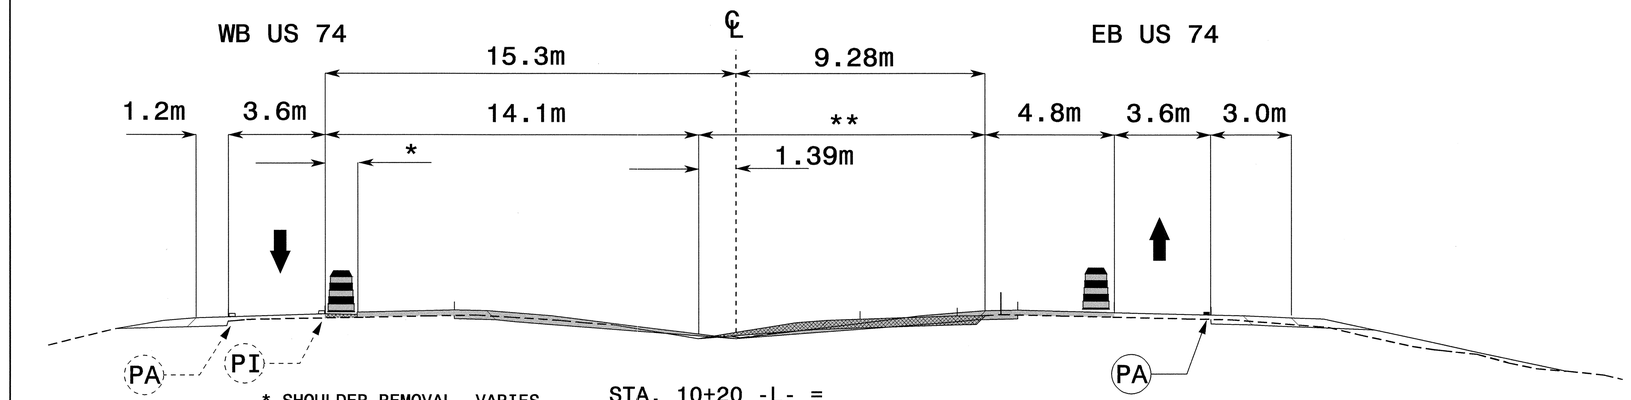

* SHOULDER REMOVAL, VARIES
** CROSSOVER REMOVAL, VARIES

STA. 10+20 -L- =
STA. 10+20.019 -X2- =
STA. 10+20.197 -X3-

SECTION A-A

APPROVED: _____ DATE: 10/6/04

SEAL

NORTH CAROLINA PROFESSIONAL SEAL 022104 ENGINEER JOHN S. KUFE, JR.

PHASE III
AREA I DETAIL

SCALE:	NONE
DATE:	10/03
DWG. BY:	DAH
DESIGN BY:	DAH
REVIEWED BY:	JDK

DIVISION OF HIGHWAYS TRAFFIC ENGINEERING BRANCH TRAFFIC CONTROL UNIT

REVISIONS	
CADD FILE	

05-OCT-2004 16:28
W:\TCP\Phase3\R0513A_TC_Tcp24_PH3I.dgn
dhayes AT TETC192272