AREA I, US 74

METRIC

PROJ. REFERENCE NO.	SHEET NO.
R-0513A	TCP-19

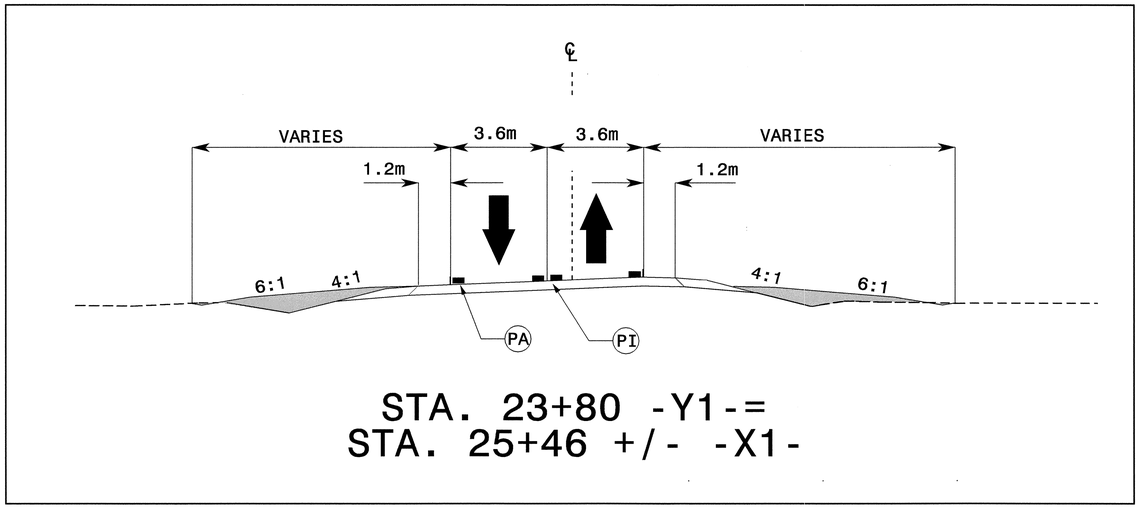

STA. 23+80 -Y1-=
STA. 25+46 +/- -X1-

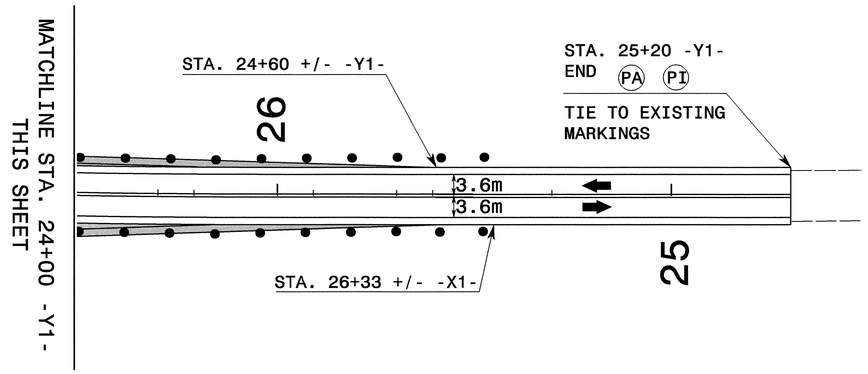

A-A

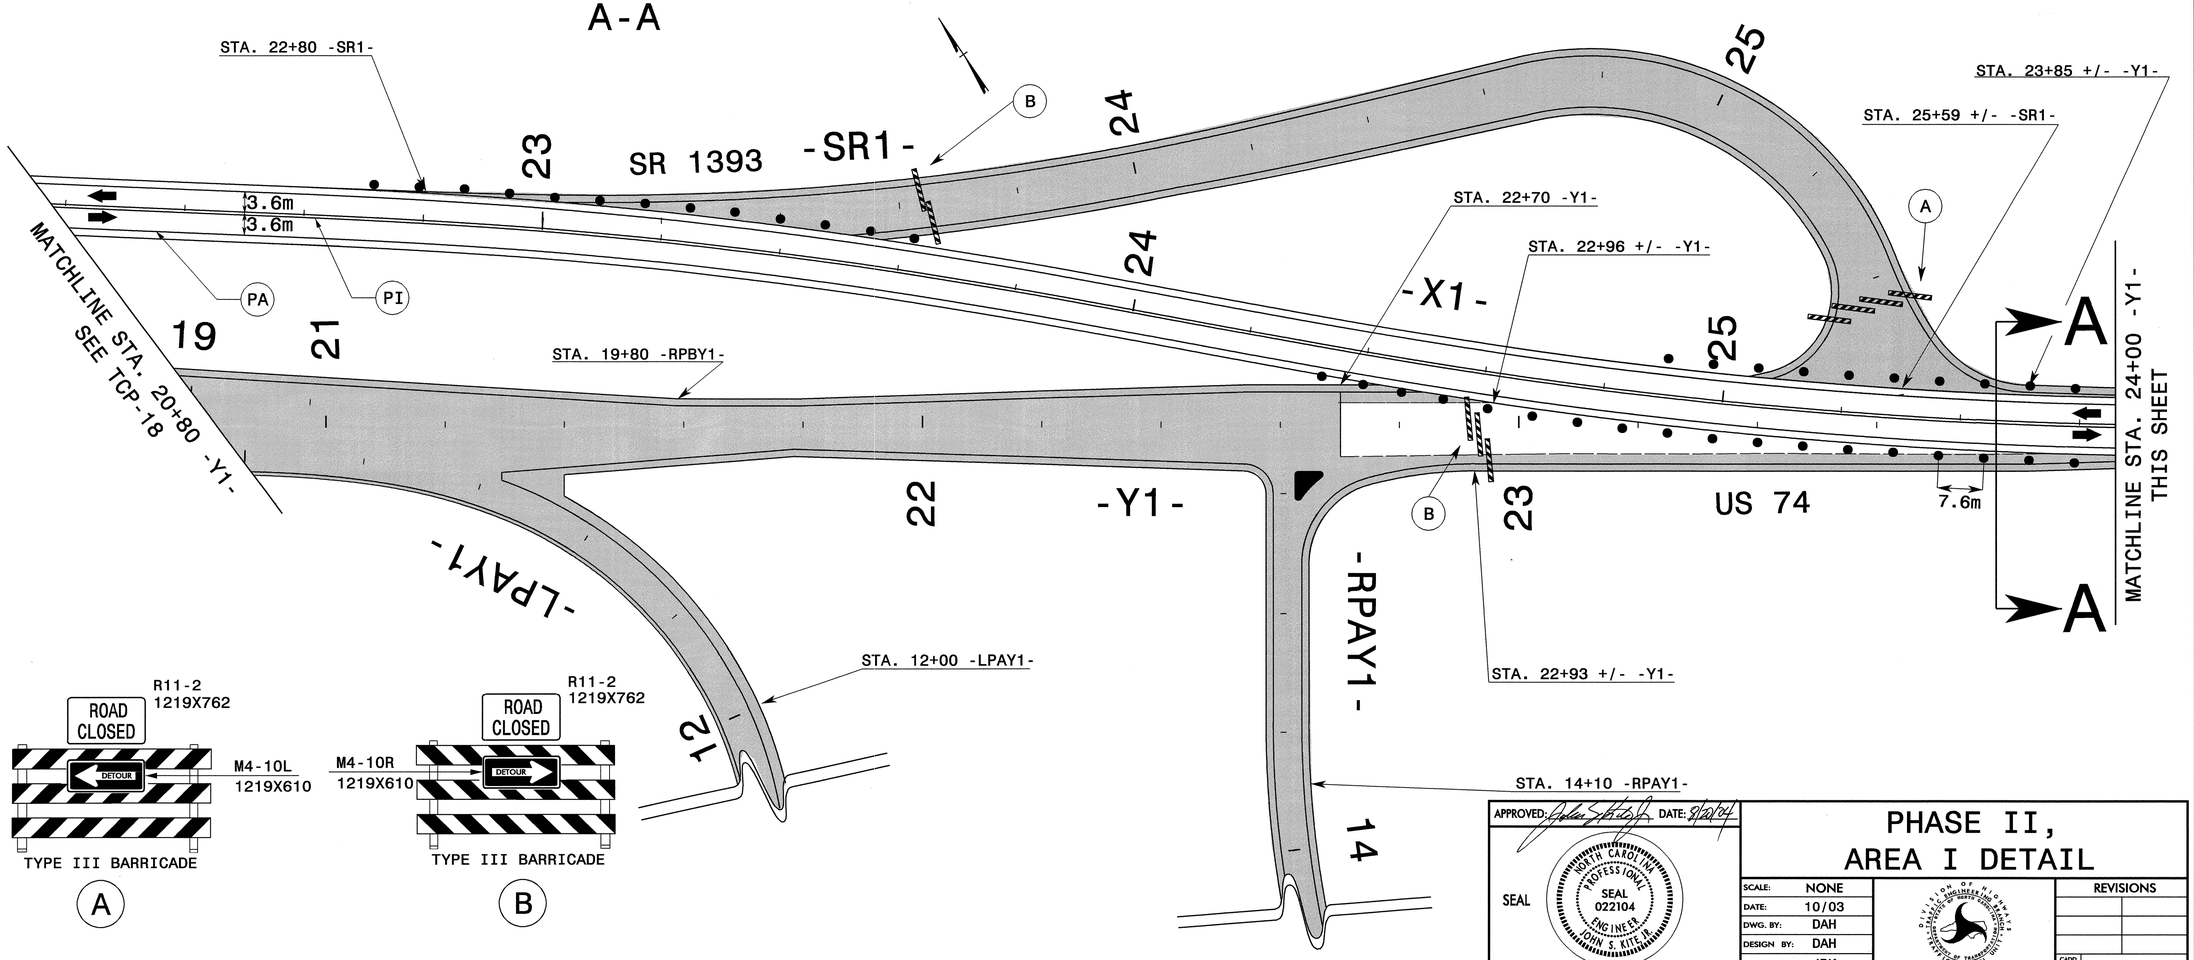

APPROVED: [signature] DATE: 9/23/04

SEAL

NORTH CAROLINA PROFESSIONAL SEAL 022104 ENGINEER JOHN D. KITE JR.

PHASE II, AREA I DETAIL

SCALE:	NONE
DATE:	10/03
DWG. BY:	DAH
DESIGN BY:	DAH
REVIEWED BY:	JDK

DIVISION OF HIGHWAYS — TRAFFIC ENGINEERING BRANCH — TRAFFIC CONTROL UNIT

REVISIONS	
CADD FILE	

20-AUG-2004 09:38
T:\TCP_Phase11\R0513A_TC_Tcpl9_PII.dgn
dhayes AT TETC\922\2