GENERAL NOTES:

1. THE SHUTDOWN OF WATER MAINS FOR RELOCATION SHALL BE COORDINATED WITH THE ROBESON COUNTY PUBLIC WORKS DEPARTMENT.
2. THE CONTRACTOR SHALL ROTATE BENDS AS NECESSARY TO PROVIDE FOR VERTICAL ALIGNMENT. ALL FITTINGS SHALL BE MECHANICAL JOINT.
3. THE CONTRACTOR SHALL DETERMINE THE ACTUAL LENGTH OF PIPE TO BE RESTRAINED FOR ALL TIE-IN SECTIONS.
4. ALL CONNECTIONS SHALL BE MADE USING NECESSARY FITTINGS. THESE FITTINGS ARE AWWA C110 OR C153 PAID BY C110 WEIGHT IN KILOGRAMS.
5. ALL PVC AND HDPE WATER MAINS SHALL HAVE COPPER TRACER WIRE INSTALLED IN TRENCH. THIS SHALL BE CONSIDERED INCIDENTAL TO THE COST OF THE PIPE.

ALL WATER LINES OWNED BY ROBESON COUNTY

PROJECT REFERENCE NO.	SHEET NO.
R-0513A	UC-2

METRIC

UTILITY CONSTRUCTION

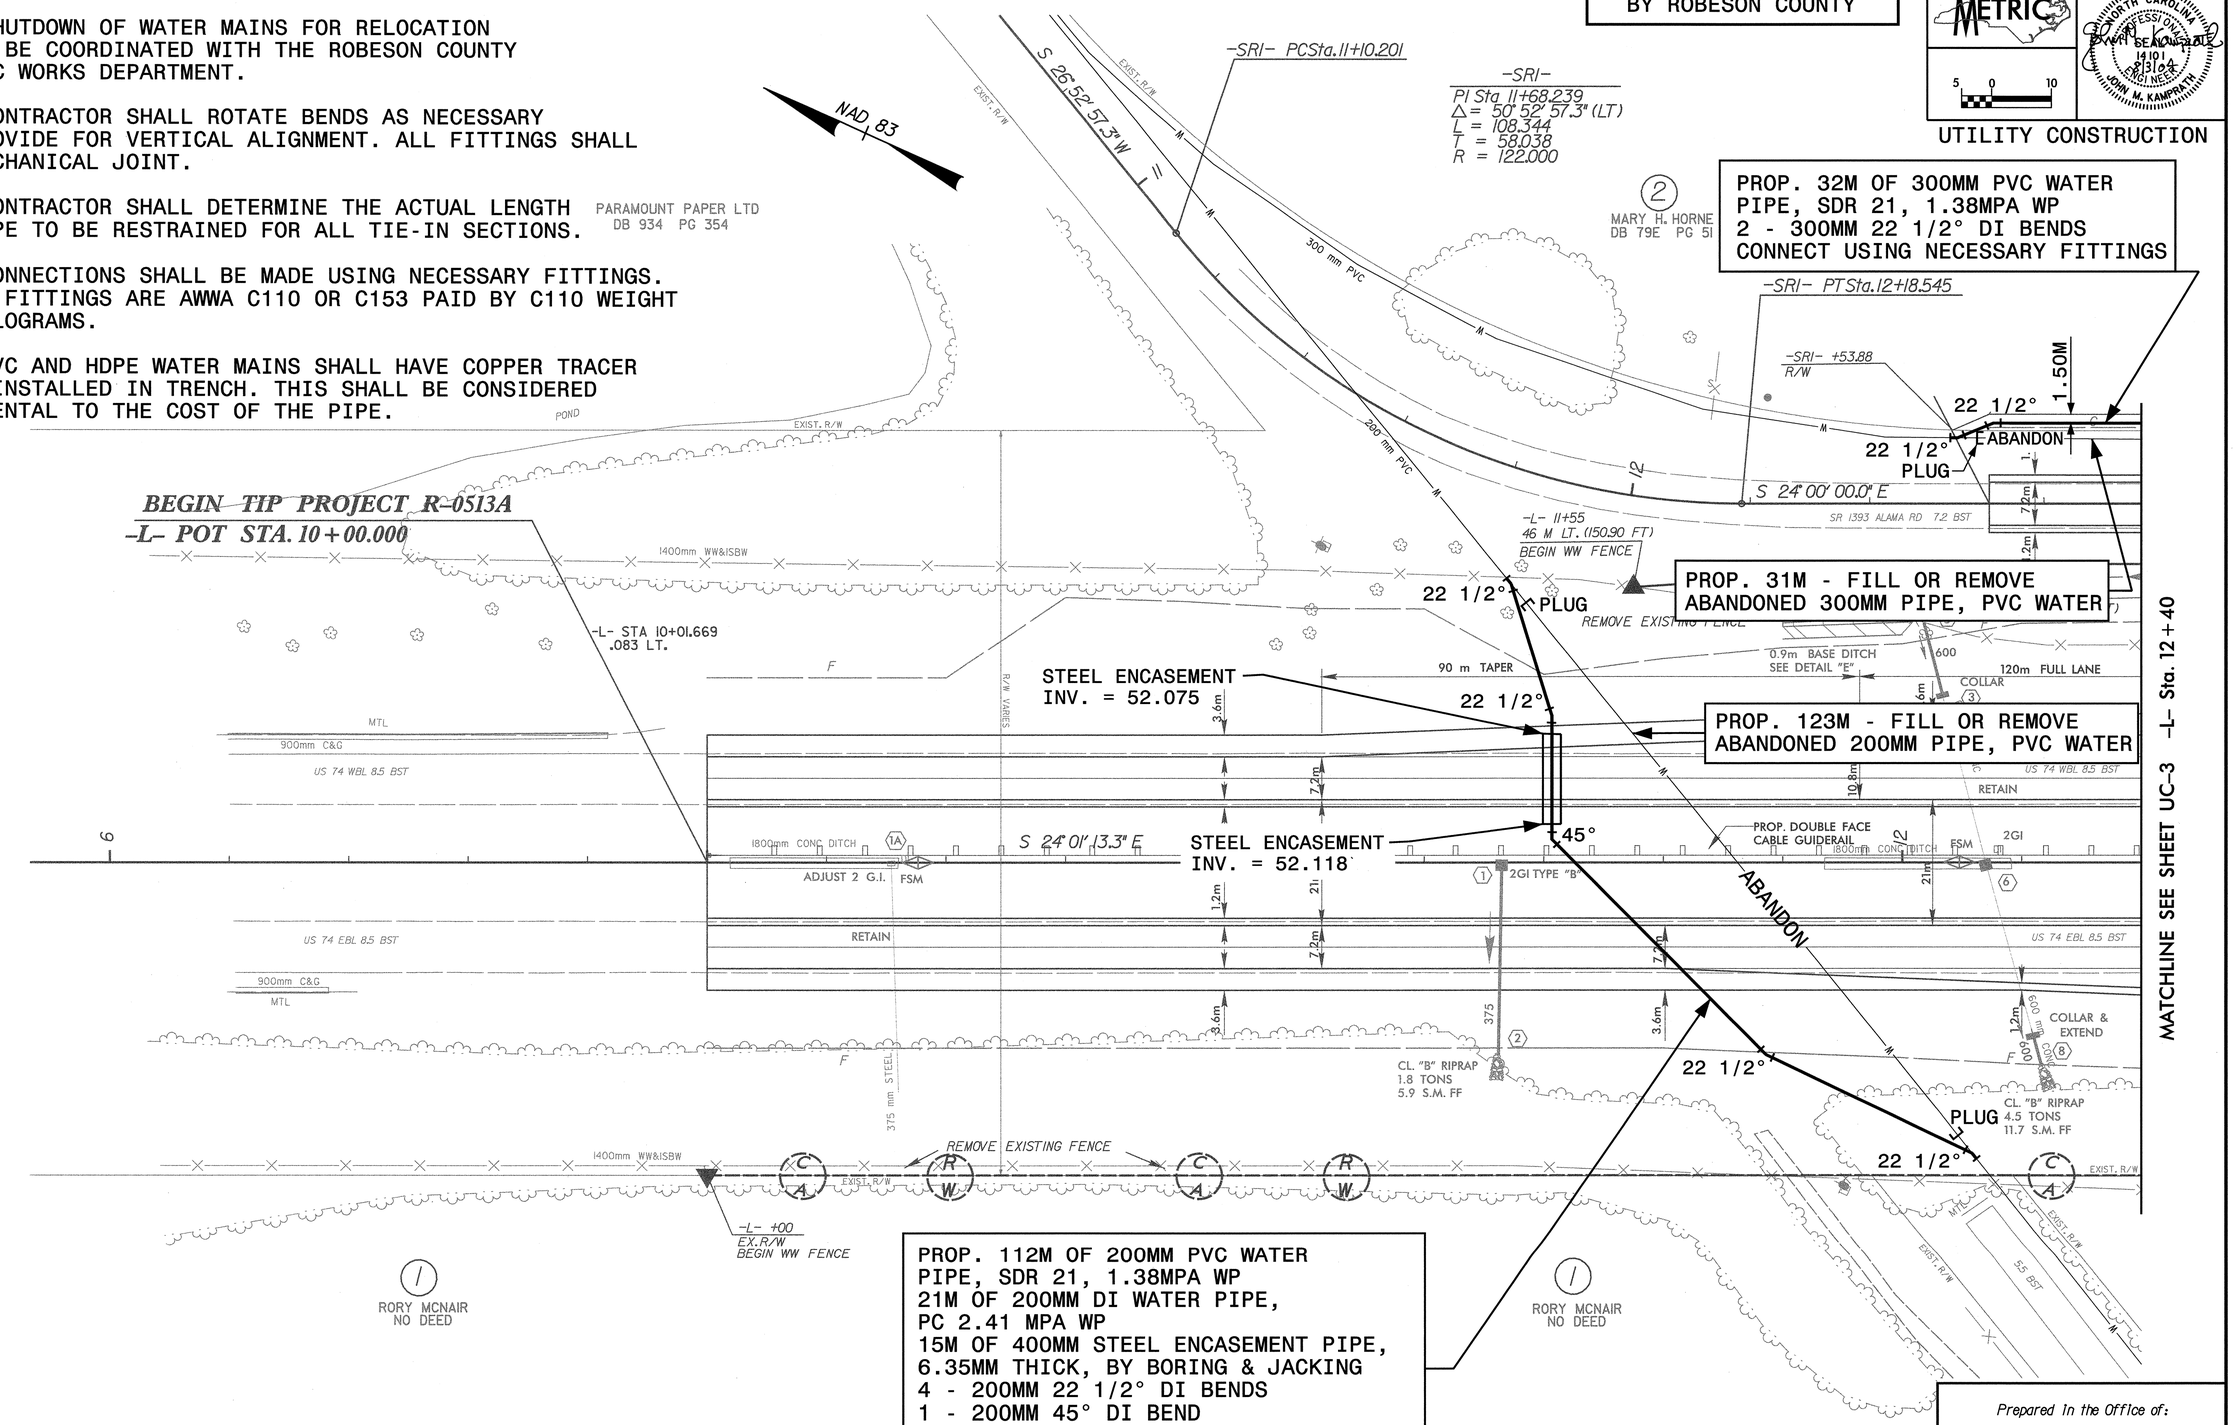

Prepared in the Office of:
EARTH TECH
701 Corporate Center Drive, Suite 475
Raleigh, NC 27607
(919) 854-6200 - (919) 854-6259(FAX)

q:\75054\CADD\r0513a\R0513Auc02.psh
08/03/2004 01:58:52 PM