PROJECT REFERENCE NO.	SHEET NO.
R-0513BA	2E
R/W SHEET NO.	
ROADWAY DESIGN ENGINEER	
CONST REV.	
R/W REV.	

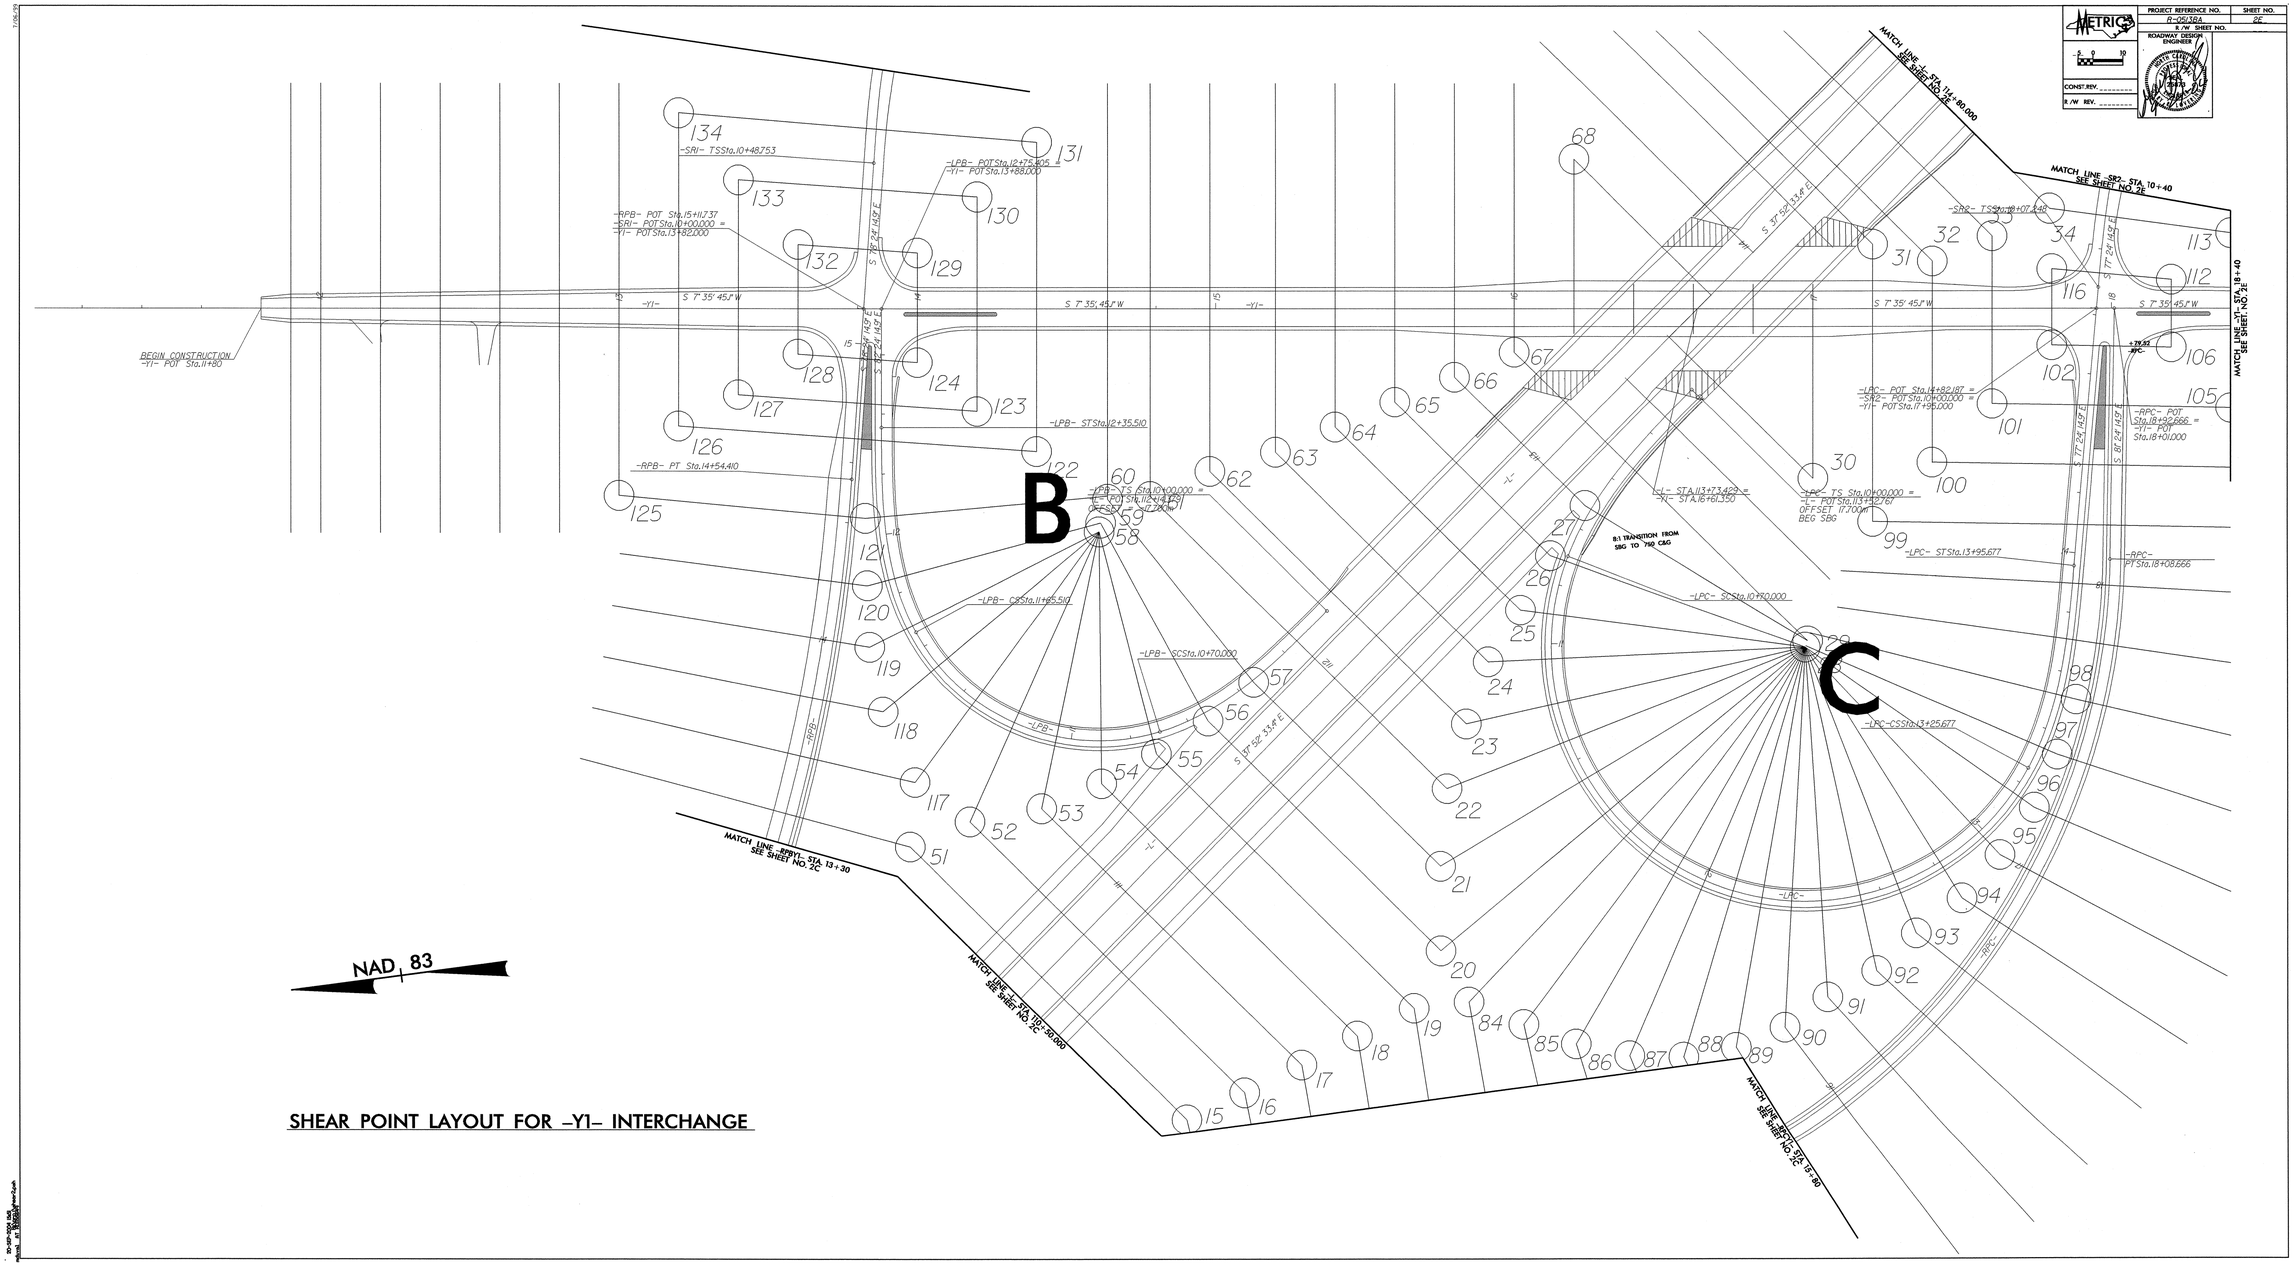

SHEAR POINT LAYOUT FOR –Y1– INTERCHANGE