TIP PROJECT: R-0513BA

CONTRACT: C200970 TYPE: DESIGN-BUILD

24-SEP-2004 11:52
R:\proj\r0513ba_tsh
mduval AT RDI88649

See Sheet 1-A For Index of Sheets

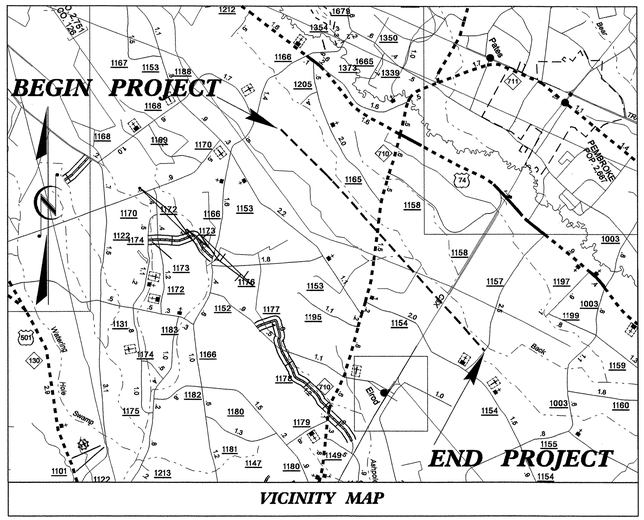

VICINITY MAP

STATE OF NORTH CAROLINA
DIVISION OF HIGHWAYS

ROBESON COUNTY

LOCATION: US 74 FROM EAST OF SR 1166 (CABINET SHOP ROAD) TO WEST OF SR 1157 (HENRY BERRY ROAD)

TYPE OF WORK: GRADING, PAVING, DRAINAGE, SIGNING, STRUCTURES & GUIDERAIL

METRIC

ALL DIMENSIONS IN THESE PLANS ARE IN METERS

STATE	STATE PROJECT REFERENCE NO.	SHEET NO.	TOTAL SHEETS
N.C.	R-0513BA	1	

STATE PROJ. NO.	F. A. PROJ. NO.	DESCRIPTION
34336.1.2	NHF-18-4(19)	PE
34336.2.3		R/W & UTIL
34336.3.8		CONST.

PART 3 OF 3

NAD 83

BEGIN TIP PROJECT R-0513BA
-L- STA 85+80.000

END TIP PROJECT R-0513BA
-L- STA. 153+90.000

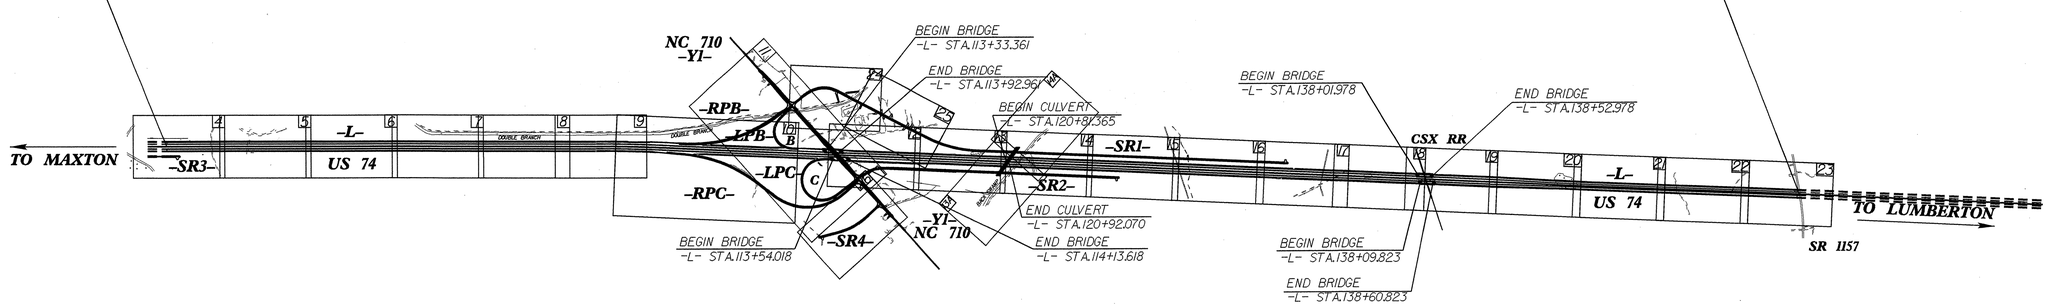

THIS IS A CONTROLLED ACCESS PROJECT WITH ACCESS BEING LIMITED TO INTERCHANGES