PROJECT REFERENCE NO.	SHEET NO.
R-0513BA	U0-6

UTILITIES BY OTHERS

METRIC

5 0 10
SCALE

NOTE:
ALL PROPOSED UTILITY WORK SHOWN ON THIS SHEET WILL BE DONE BY OTHERS

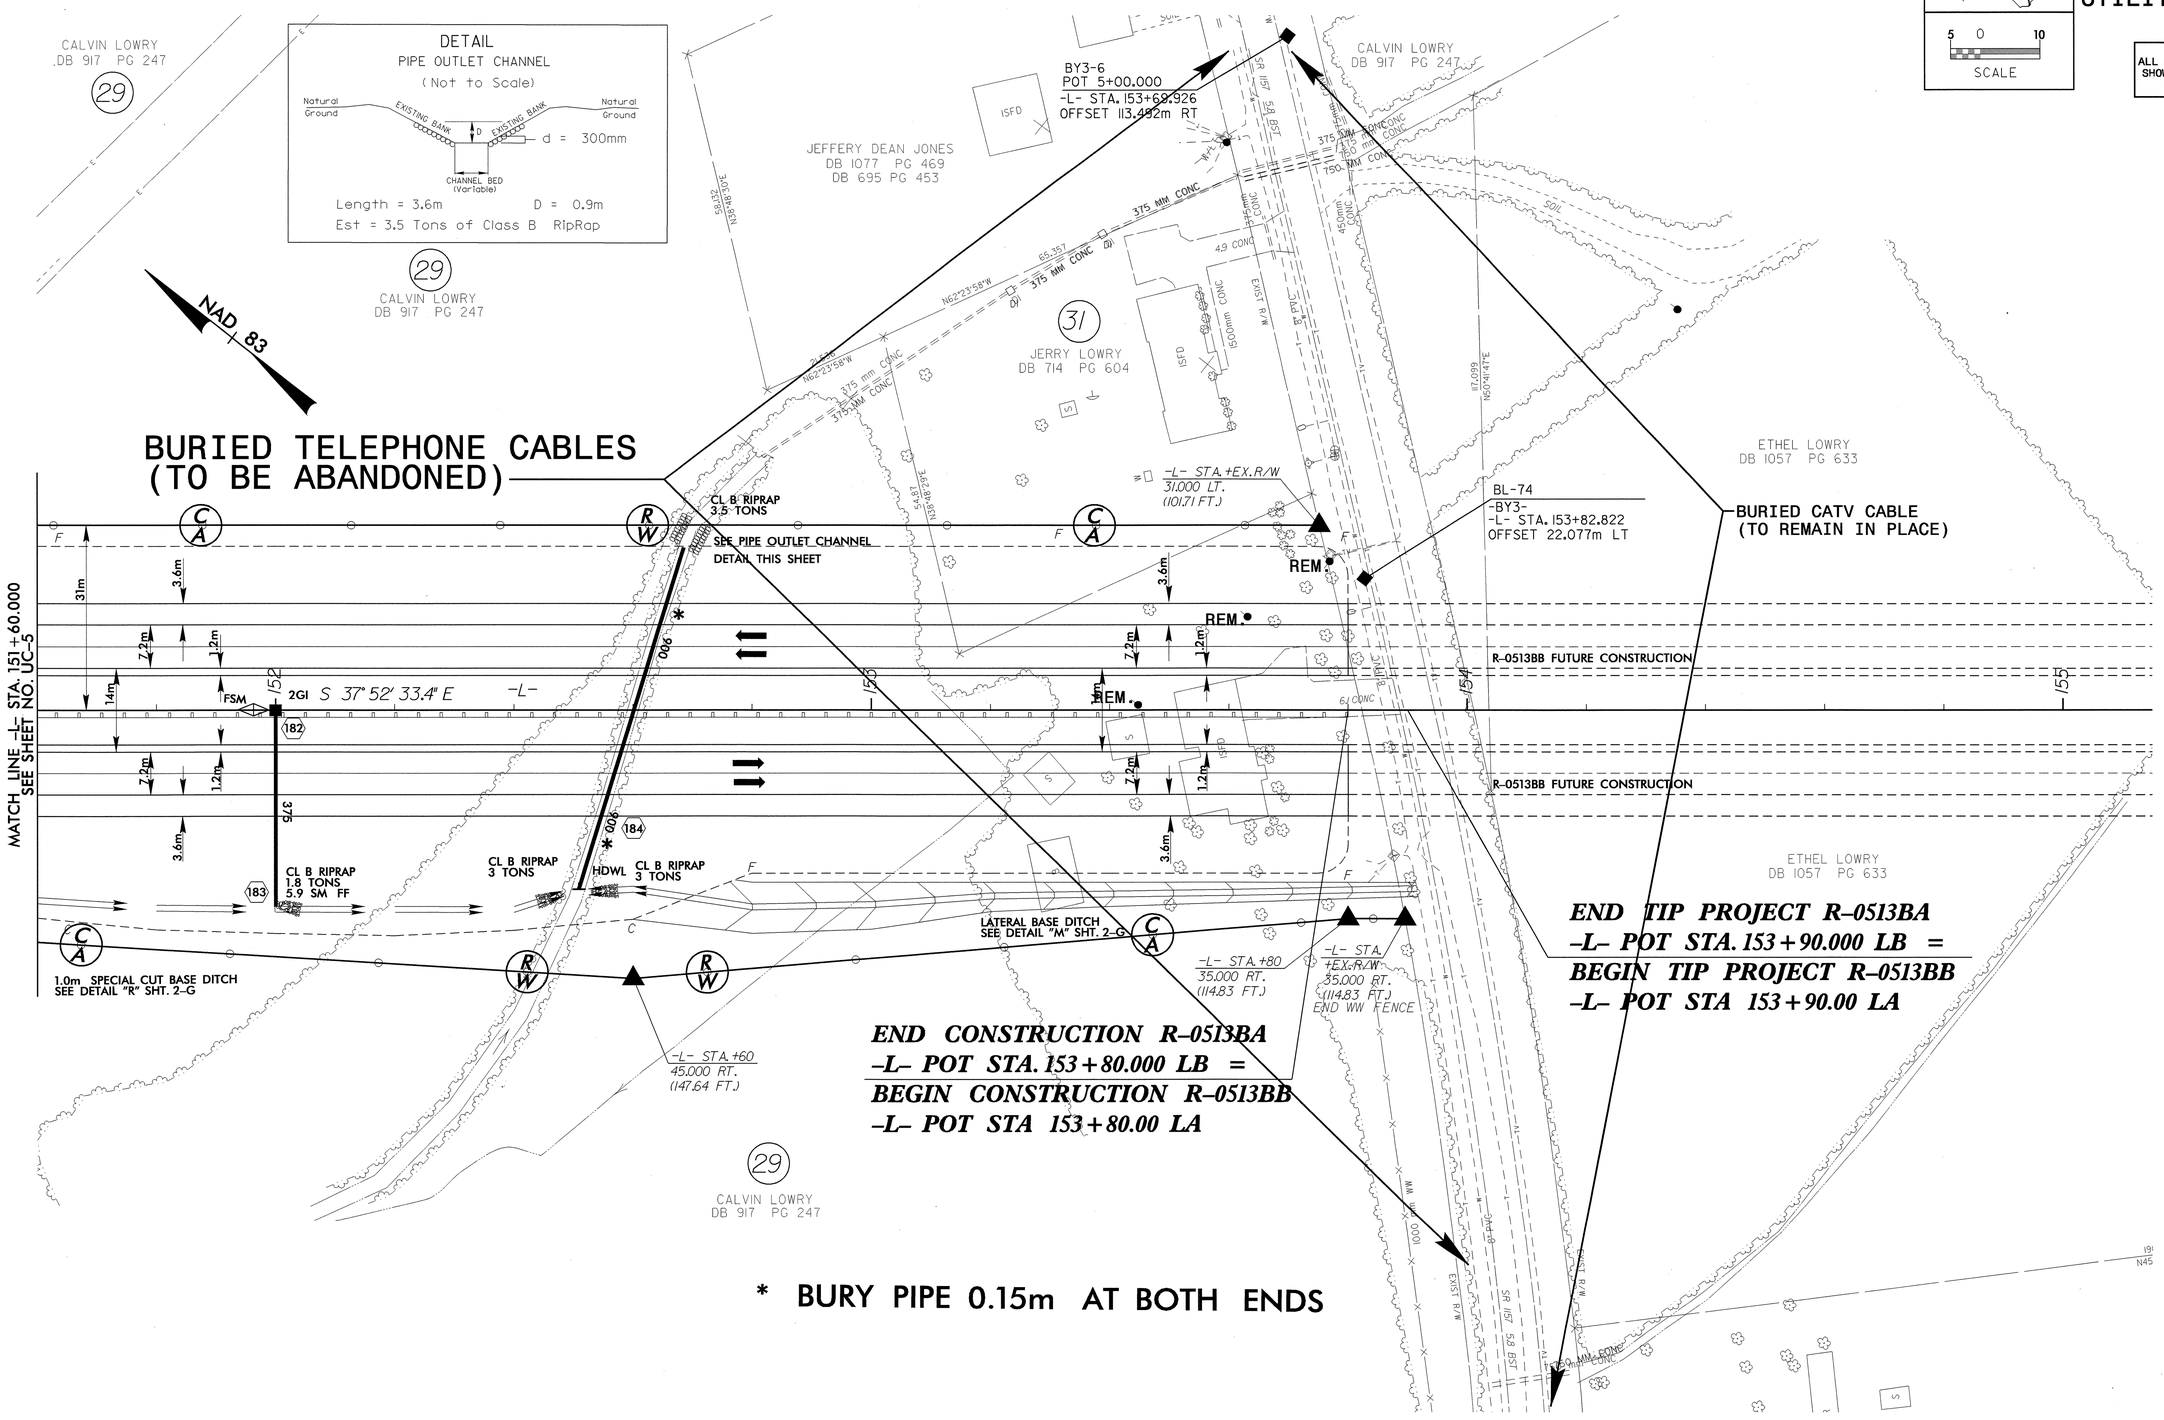

* BURY PIPE 0.15m AT BOTH ENDS

NOTE: FOR PROFILE OF -L-, SEE SHEET NO.36

21-SEP-2004 09:28
R:\Utilities\Rdy\Proj\U06r0513bas23.psh
sgadbold AT 05214555