PROJECT REFERENCE NO.	SHEET NO.
R-0513BA	U0-1

UTILITIES BY OTHERS

METRIC

5 0 10
SCALE

NOTE:
ALL PROPOSED UTILITY WORK SHOWN ON THIS SHEET WILL BE DONE BY OTHERS

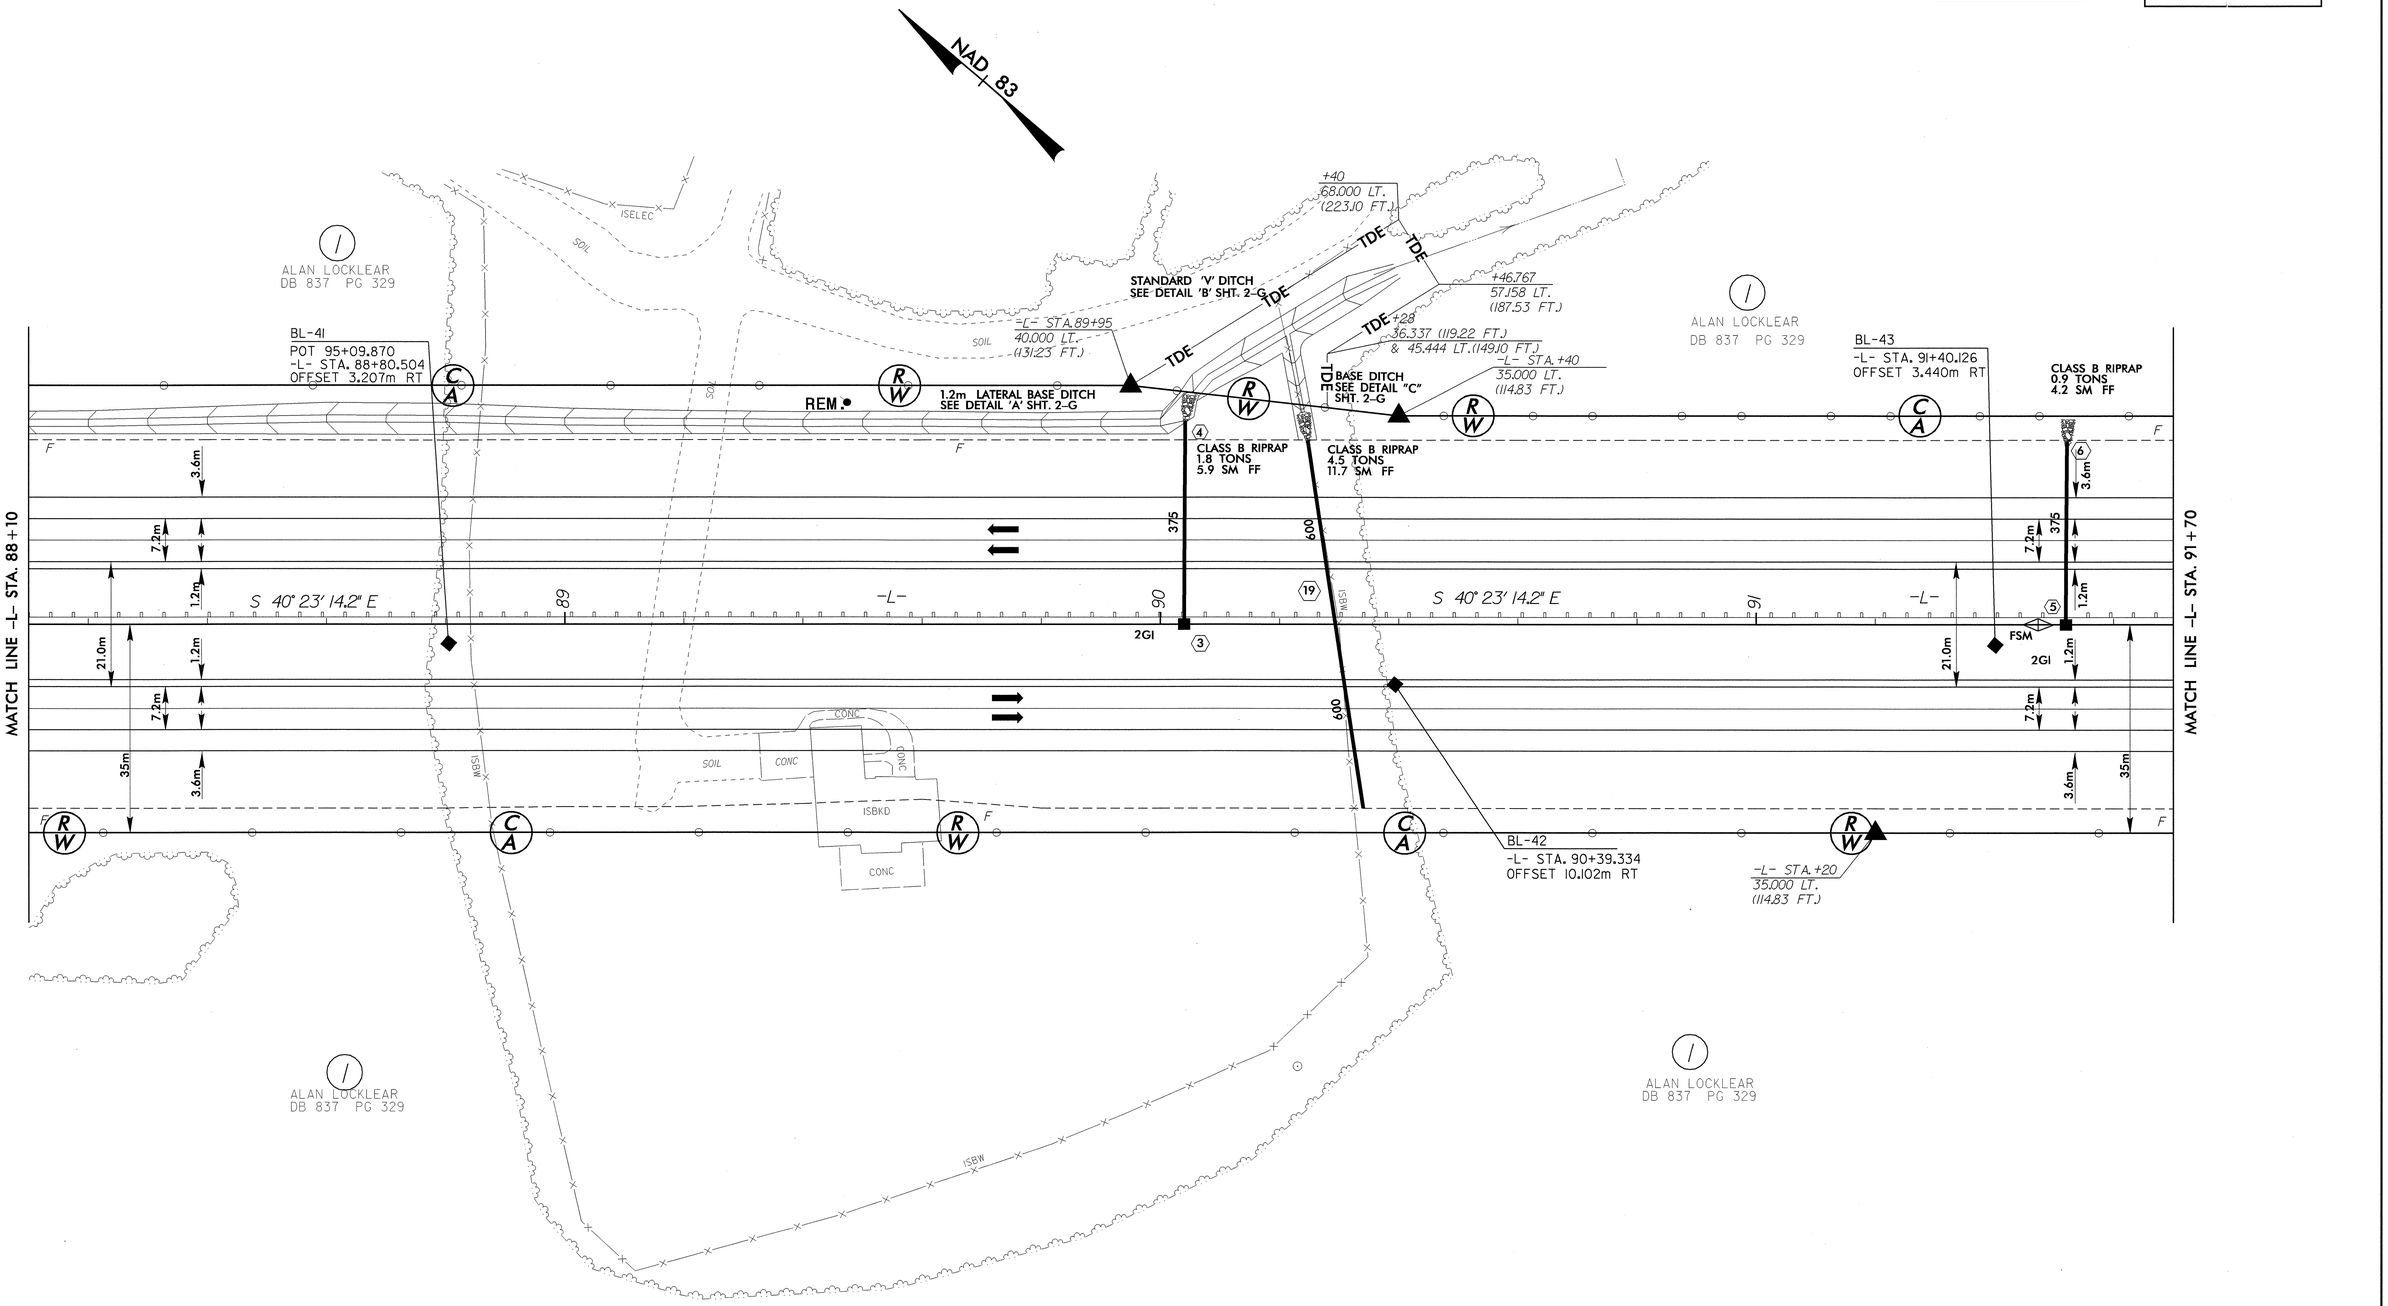

NOTE: FOR PROFILE OF -L-, SEE SHEET NO. 27

15-JUN-2004 11:42
D:\R0513BA\U01-0513bas05.psh
sgodbold AT DS214555