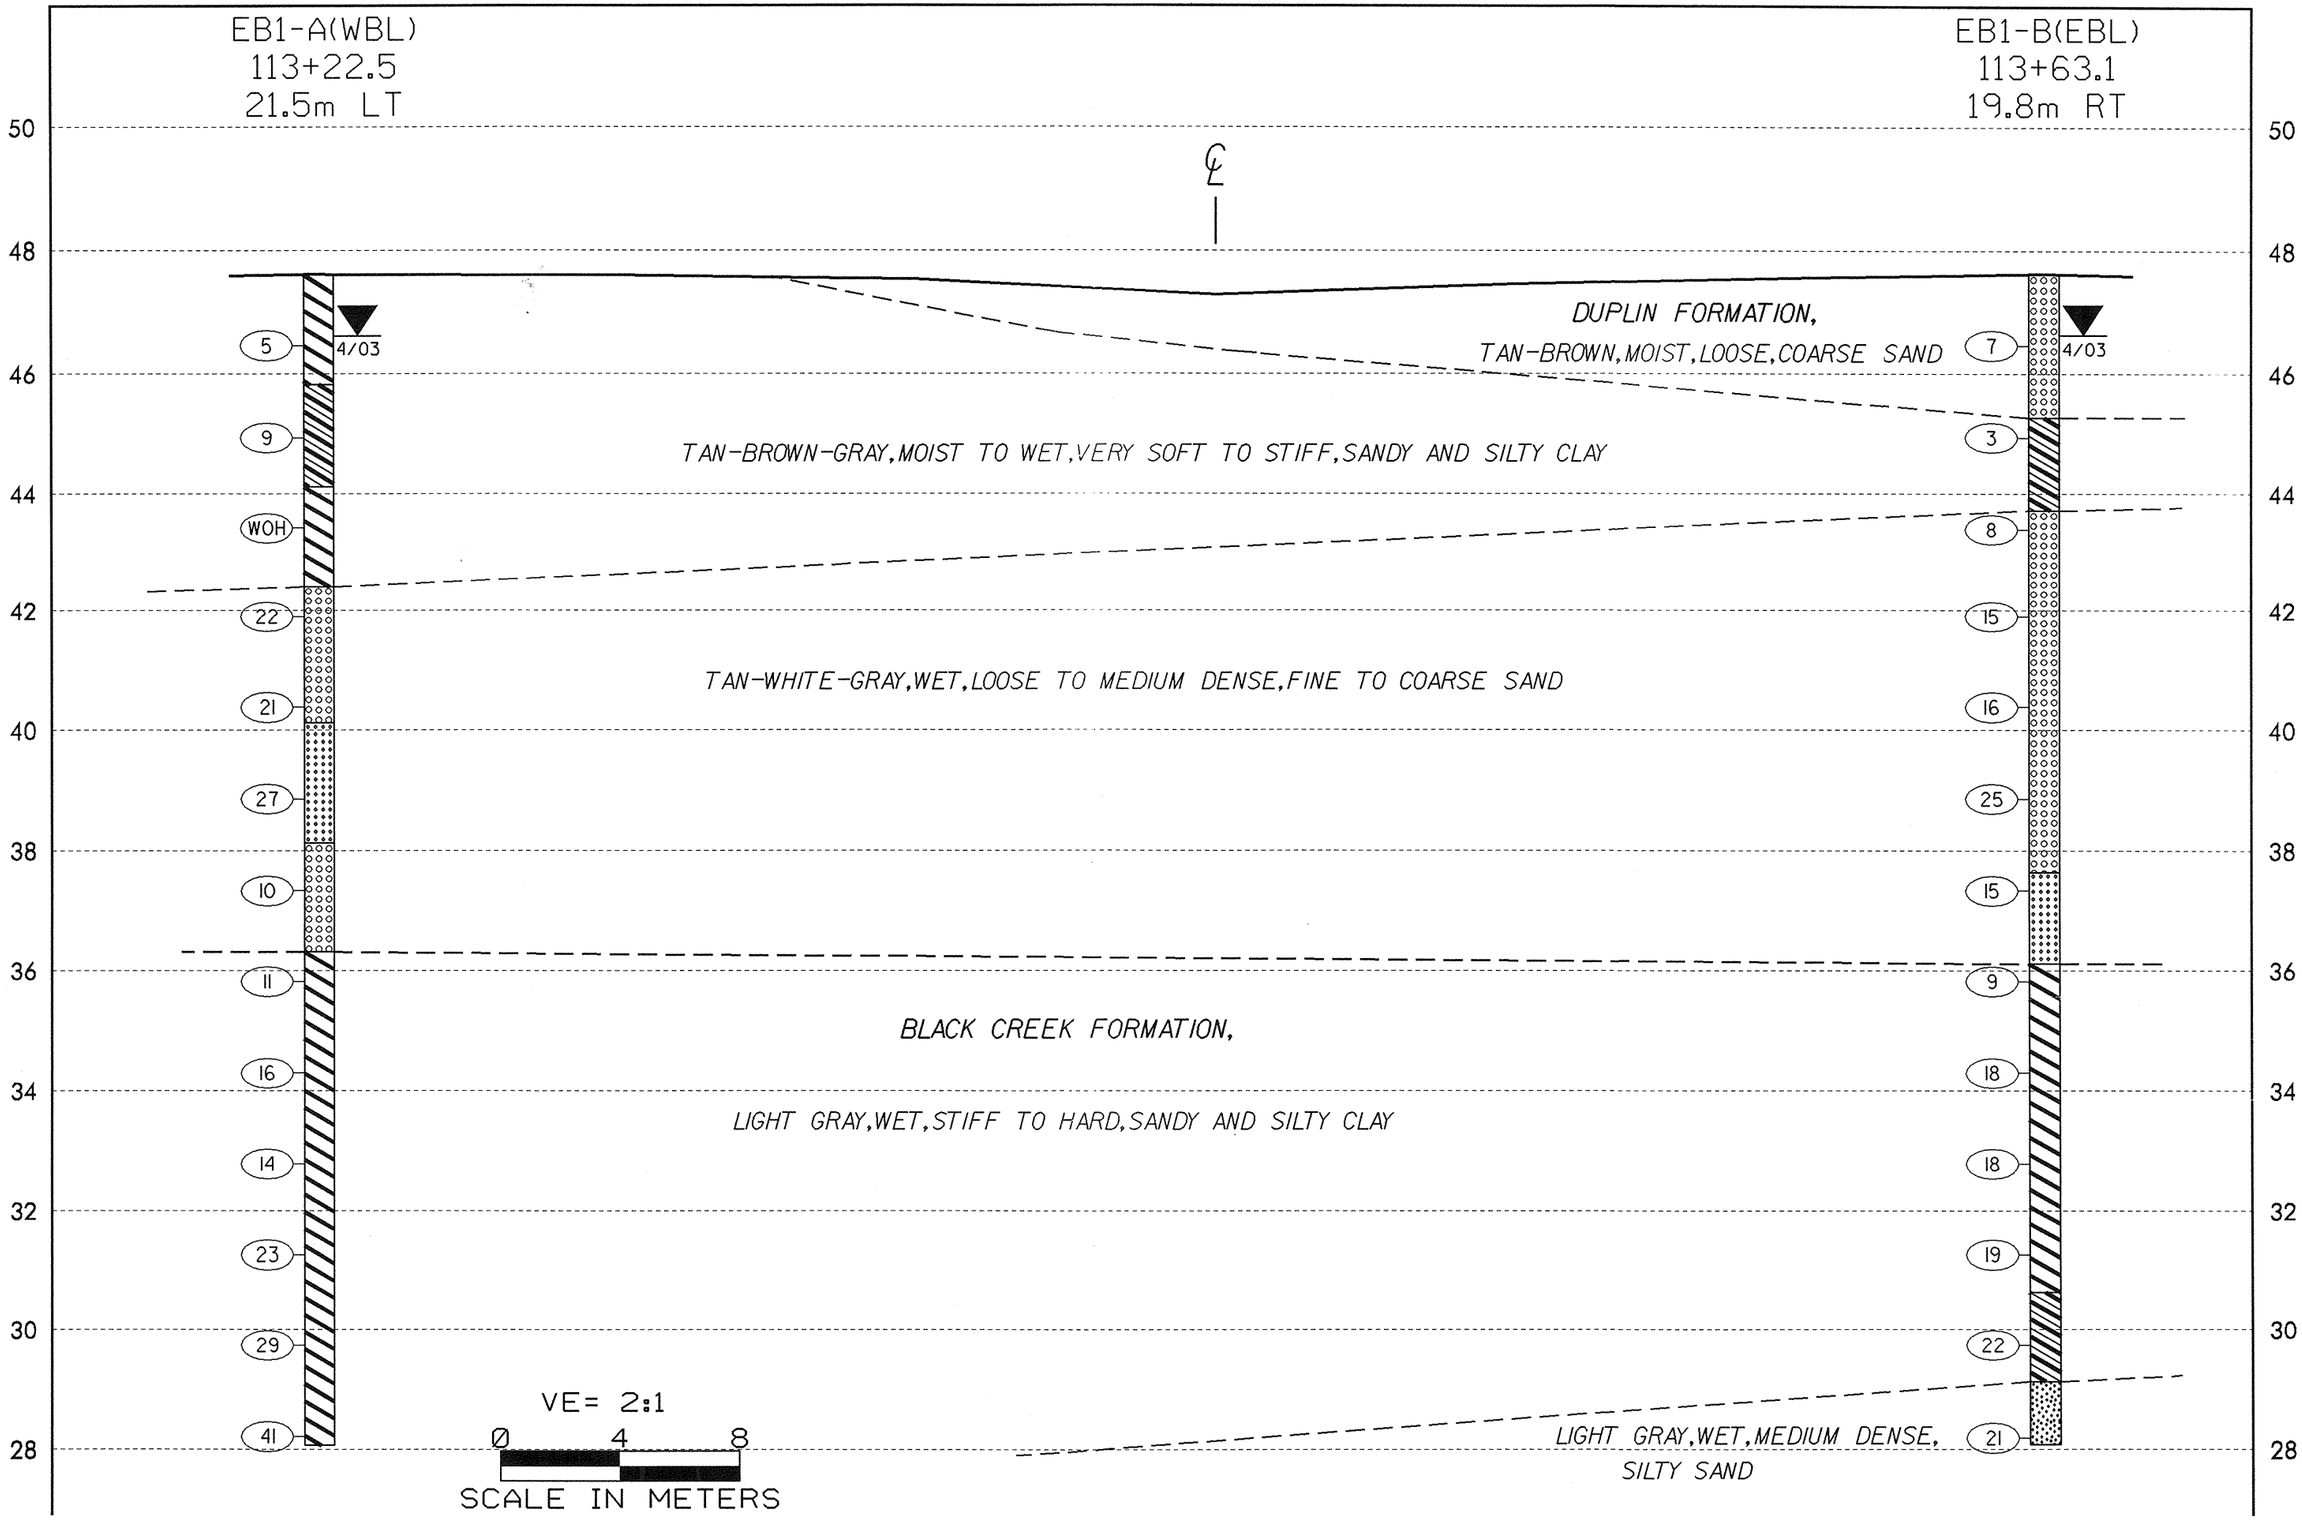# CROSS SECTION THROUGH END BENT 1 ALONG SKEW