PROJECT REFERENCE NO.	SHEET NO.
R-0513BA	4 OF 12

TEST SITE PLAN

STRUCTURES NO. 1 AND 2 ON -L- (US 74 BYPASS) OVER -Y1- (NC 710)

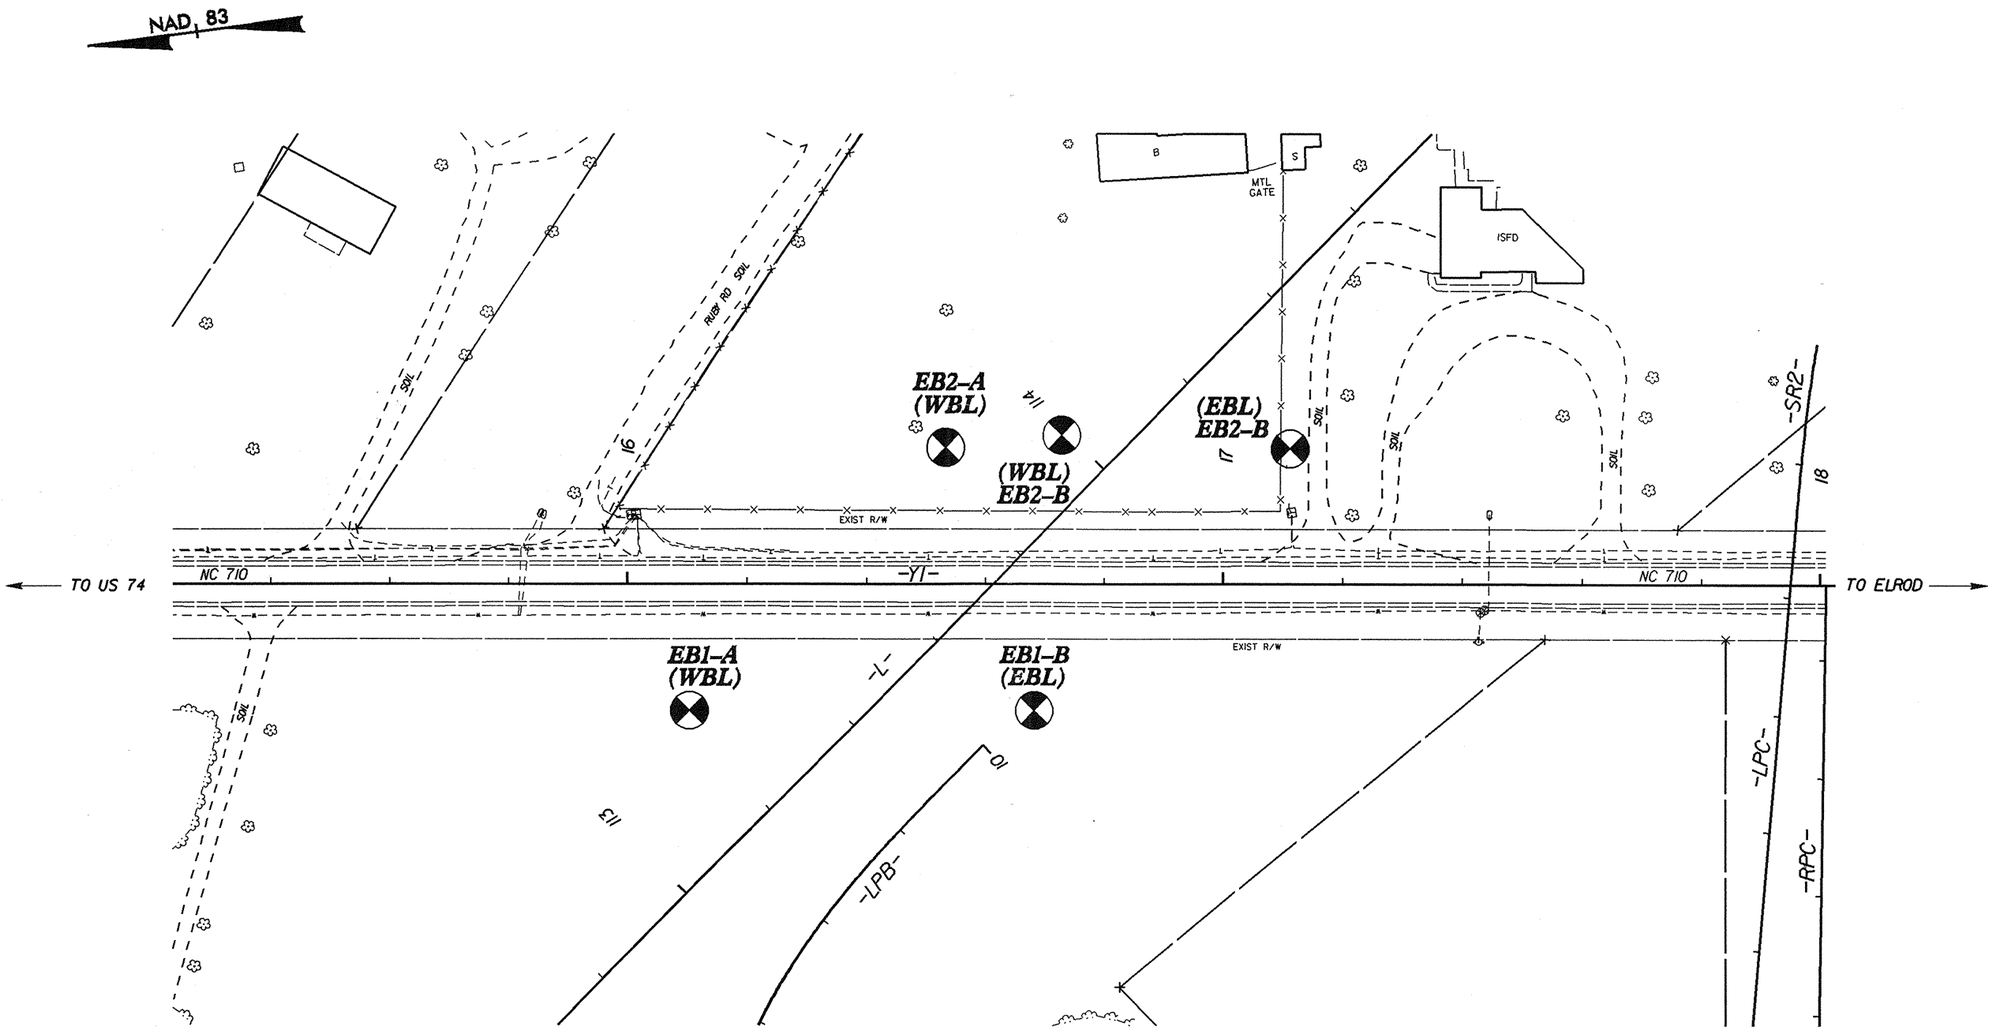

0 20 40

SCALE IN METER